

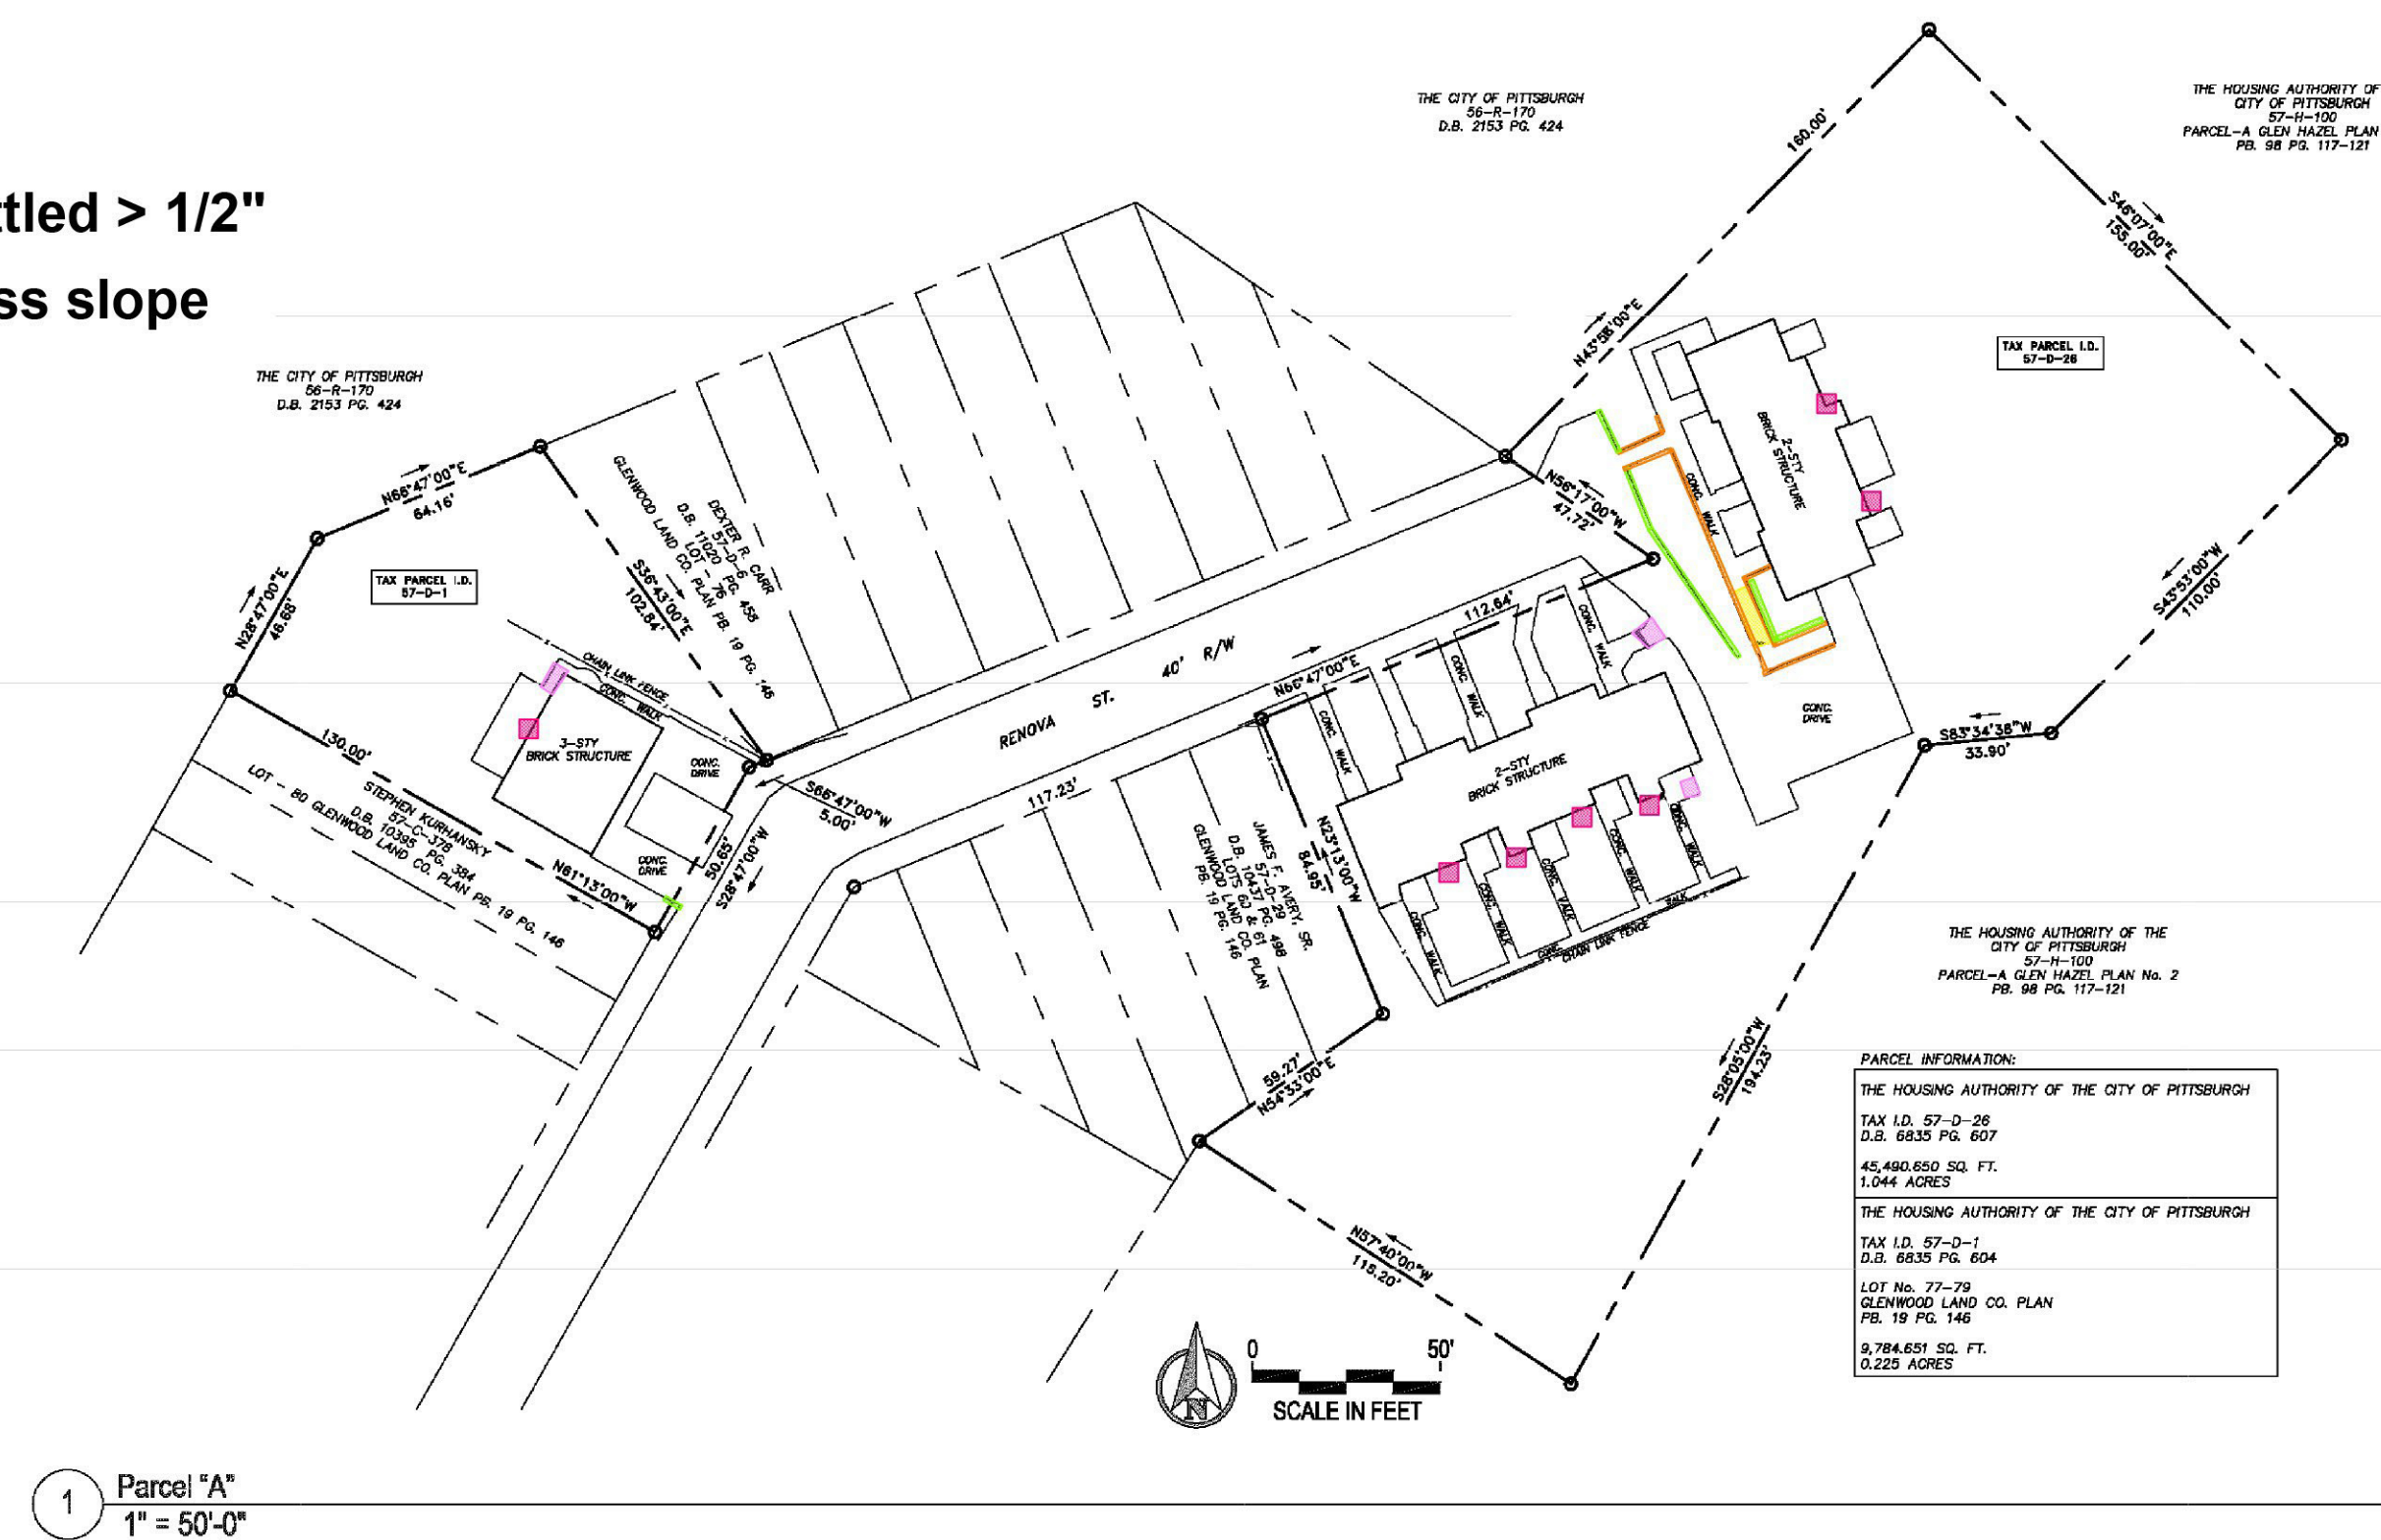



- 1 - scale - 40 LF
- 4 - newer railing, needs painted
- 5 - 8' divider fence **DISREGARD: SEE "B" SERIES PLANS FOR FENCE PLAN AND DETAIL**
- 6 - site rails
- 7 - retaining wall
- 8 - stairs/sidewalk settled > 1/2"
- 9 - sidewalk > 2% cross slope

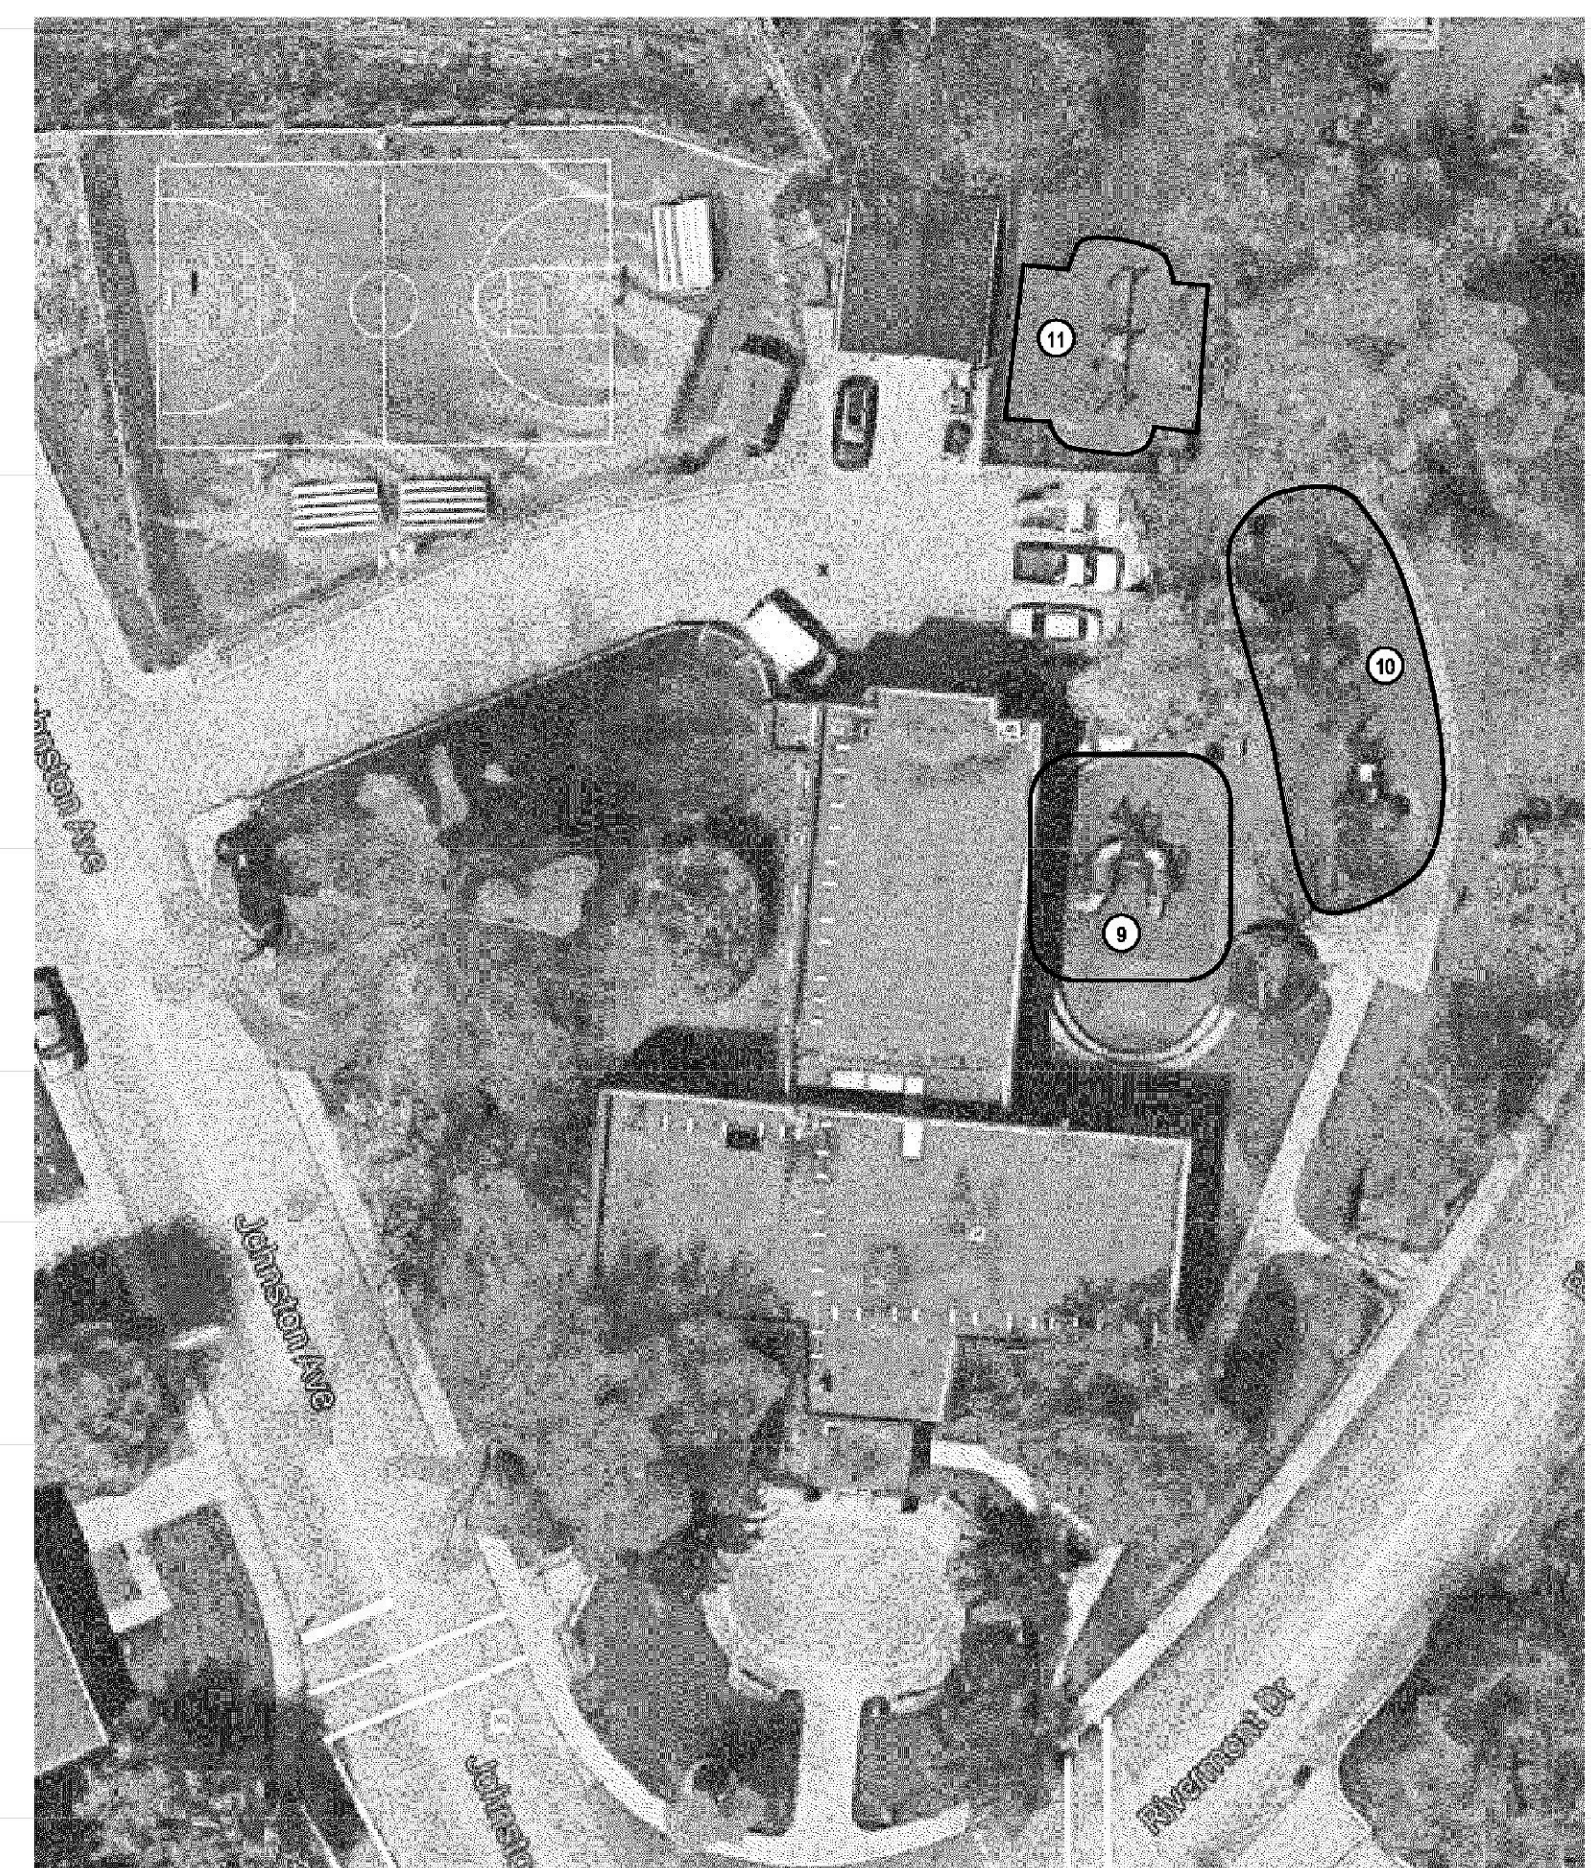


2 Lots 16-23
1" = 50'-0"

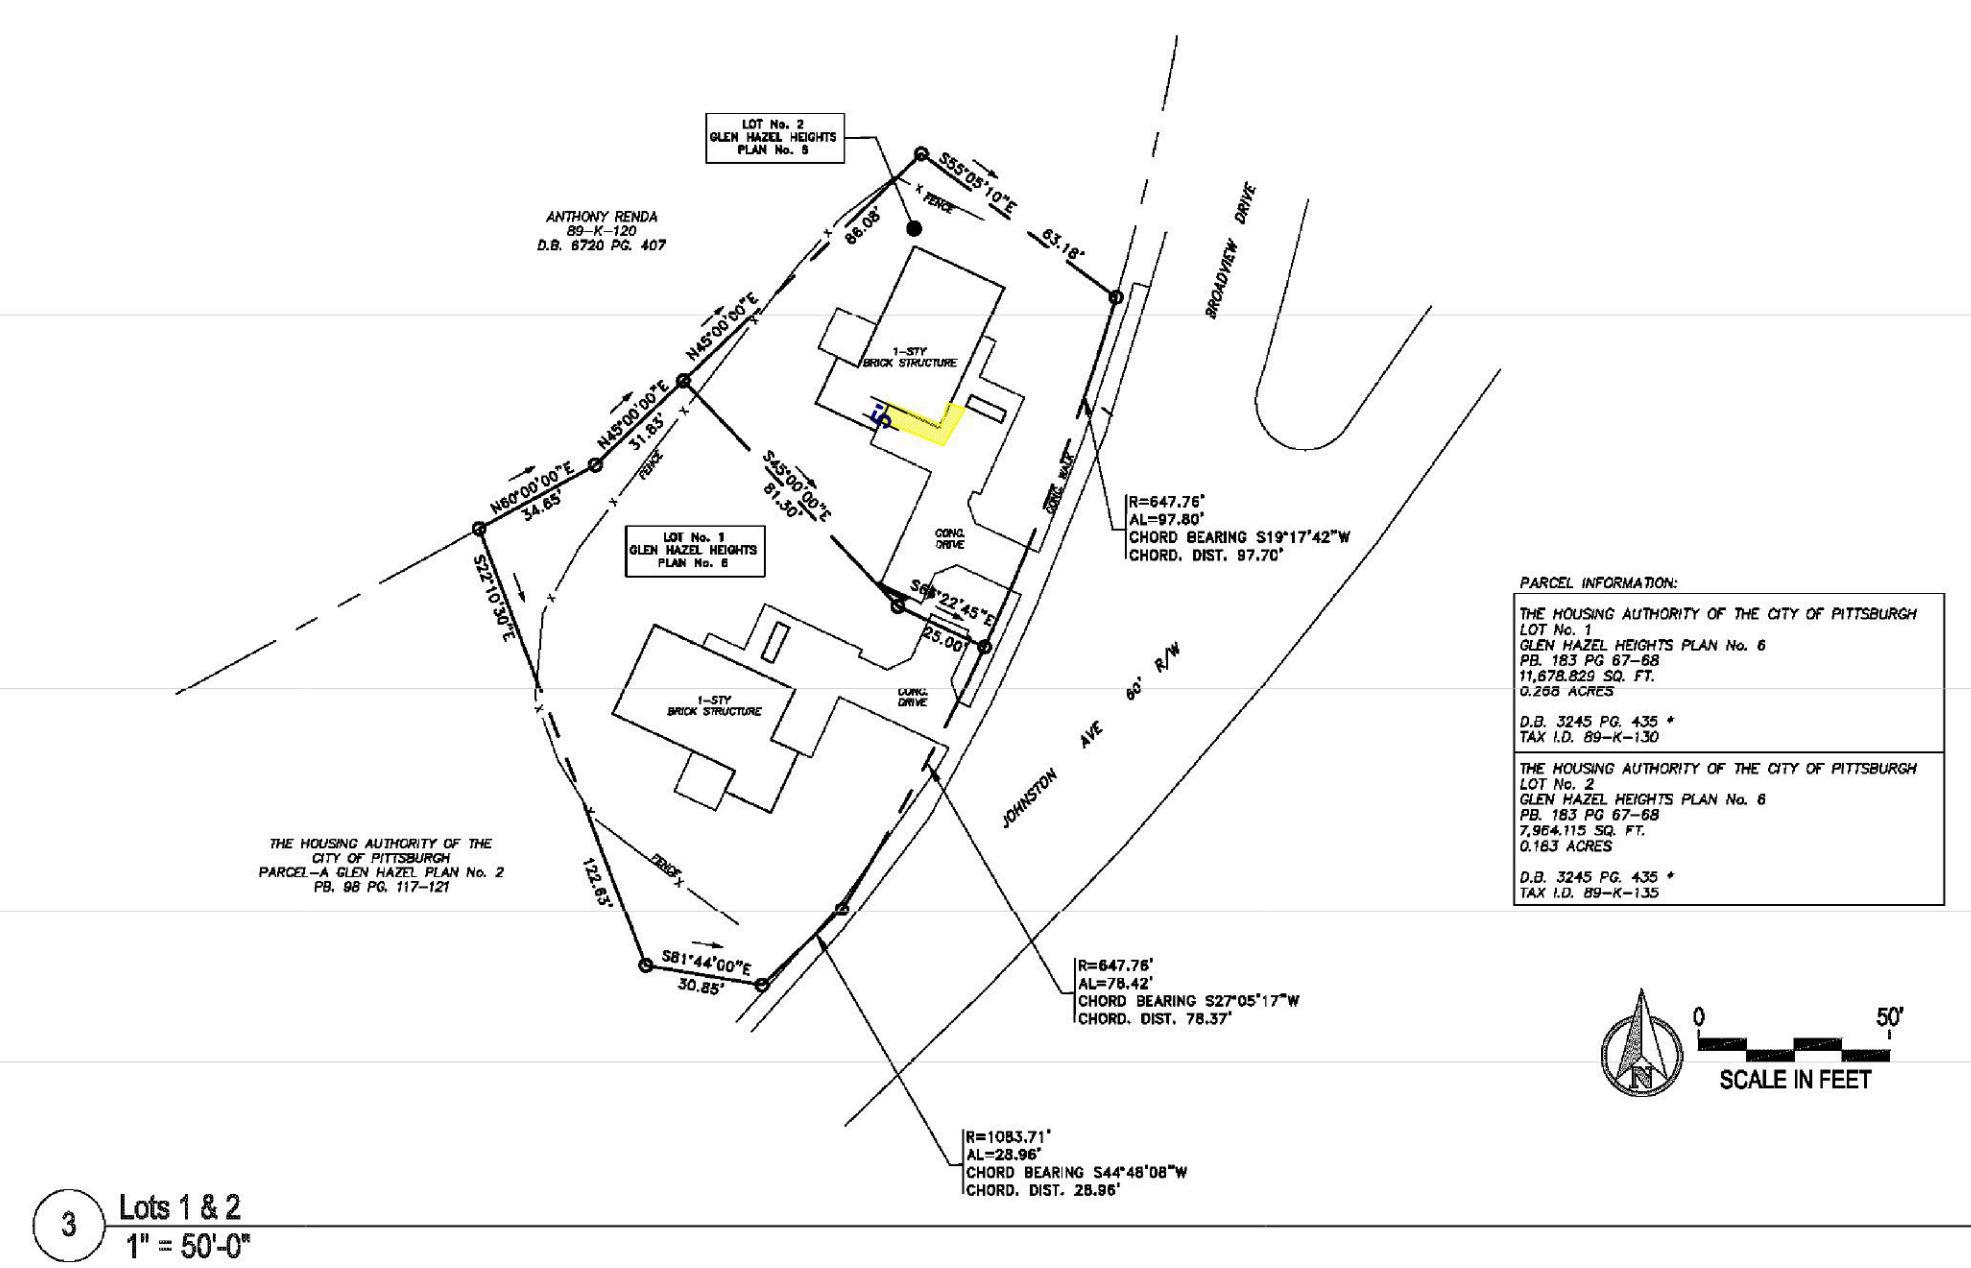

4 Community Center
NOT TO SCALE

 

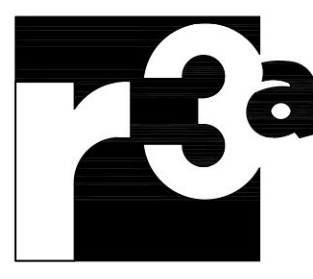

Renaissance 3 Architects, P.C.
48 South 14th Street
Pittsburgh, PA 15203
Phone: 412-431-2480
Fax: 412-431-2670
www.r3a.com

Design
Technology
Sustainability

© COPYRIGHT 2017 R3A
CONSULTANT:

Allies & Ross
Management and
Development
Corporation

Task Order
Contract No. 33 -
Glen Hazel Rental
Assistance
Demonstration
(RAD)

945 Roselle Ct
Pittsburgh, PA 15207

CONSTRUCTION
DOCUMENTS

ISSUED: October 27, 2017

Add Alternate
Site Plan