

**Family Recreational Area at Northview Heights, AMP-09**

**IFB#600-11-26 REBID**

**ADDENDUM**

**ATTACHMENT E**

**UPDATED CONSTRUCTION DRAWINGS SET**

**PART 1 OF 4**



Building Code Summary - Commercial

**Code:** 2018 International Commercial Building Code(IBC), New Construction  
**Construction Type:** V  
**Occupancy Classification :** Group U, Utility Building for function. This is not addressed in the 2018 IBC.  
**Occupancy Load Capacity:** This is a miscellaneous structure and is not addressed in the 2018 IBC. Under Section 1004.5, Exception: Where approved by the fire code official, the actual number of occupants for whom each occupied space, floor or building is designed, although less than those determined by calculation, shall be permitted to be used in the determination of the design occupant load. The restrooms designs have been reviewed by the Allegheny Department of Health, Department of Plumbing and advised on fixture counts.

*Women's restroom (167 sq. ft.) - two toilets and two lavatories (4 to 15 people)*  
*Men's restroom (166.5 sq. ft.) – one toilet, one urinal and two laboratories.(4 to15 people)*  
*Mechanical and Janitorial rooms are 64.5 sq ft total. (2mechanical + 1 janitorial)*

**Means of Egress Sizing:** **Section 1005.3.2 Other Egress Components**, entrance doors are 3'-0" clear width exit, capacity of 180 people (36" door/0.2 " per area served = 180). The egress exits capacity, provided exceeds the required exit capacity and meets code requirements.

**1603.1 General.**  
Construction documents show the size section a relative location of structural remembrance with floor levels column centers and offsets dimension the design loads and other information pertaining to structural design required by section 1603.1.1 and160.3.9 should be indicated on the construction documents.

**1603.2 Roof Live Load.**  
The roof live load used in this design shall be indicated for roof areas section 1607.13 (Refer to General Notes S1.0)

**1603.1.3 Roof Snow Load Data.**  
The ground snow load *P<sub>g</sub>* shall we indicated in the areas where the ground snow loads *P<sub>g</sub>* exceeds 10 lbs. per square foot. (Refer to General Notes S1.0)

**1604.1 General.**  
Building structures and parts thereof shall be designed and constructed in accordance with strength design load and resistance factor designed, allowable stress design, empirical design, or conventional construction methods, as for permit permitted by applicable material chapters and reference standard.

**We are building a new one-story public restroom:** for the City of Pittsburgh Housing Authority, project located at North View Heights community, 525 Mt Pleasant Road, Pittsburgh, PA 15214 The new public restroom will be in the Family Recreational Area.

**Site Items**  
Parcel ID: City of Pittsburgh: 0077-D-00046-0000-00, 1306 Chicago St, Pittsburgh, PA 15214  
Address: 525 Mt Pleasant Road, Pittsburgh, PA 15214 (Housing Authority of City of Pittsburgh's address)  
Land disturbance: 648 square feet of Parcel ID with 84.5270 acres.

- Accessible evaluation:** Pathway to restrooms and recreations area with signage: Applied to drawings.
- 2021 IBC Chapter 11 & [ 2009 ICC A117.1 Accessible and Usable Buildings & Facilities ].**
- Accessible Routes: [1104.1 Site arrival points. 1112.1 Signs Required by Section 1106.2. [ 404 ].
  - Parking with painted marking and signage: 1106.1 General. 1112.1 Signs Required by Section 1106.2.
  - Public Restroom: 1112.2 Signs identifying toilet or bathing rooms [ Section 403-403.4 IPC ].
  - 308 Reach Range: Recreational Area - Table and seating: 308.2 Forward Reach
  - 307.4 Vertical Clearance. The vertical clearance shall be 80 inches.
  - Recreational Area - Hi/Low drinking fountains: Chapter 6 S602.1 – S602.6
  - Playground equipment – dry and wet: 1111.4.13 Play Area. [ 402.2 Components ].

**Structure:** Public Restroom: Concrete block structure with wood trusses and metal roof.  
**Structure:** Recreational Area: Concrete walk, stairs & splash pad.

- Restroom: Seasonal** – No Heating or conditioned space. The building is locked and not used in the winter. It is a low energy building and is exempted from the building thermal envelope requirements.
- Utilities: Electricity, water, and ventilation. No Heating or conditioned space, “seasonal.”
  - Energy Compliance: 2018 IECC C401.2. **Low energy Building:** 2018 C402.2.1 [ Zone 5A value 13 ]
  - **COMcheck** - electrical energy requirements - submitted. The electrical energy requirements for lighting would be required to comply under the electrical permit application.
- Zoning permit:** DCP-ZDR-2023-02057 was submitted and approved.


**Property Information:**  
Project Type: New construction of North View Heights - Family Recreation Area Restroom  
Owners: Housing Authority City of Pittsburgh.  
Site Address: 525 Mt Pleasant Road, Pittsburgh, PA 15214  
Parcel ID - City of Pittsburgh: 0077-D-00046-0000-00  
Zoning District: R1D-L  
Allegheny County Record of deeds:  
Area within the City of Pittsburgh = acres 84.5270  
Total area of Parcel 1 = 84.5270 acres  
Setbacks: Front 30 feet, Rear 30 feet,  
Exterior Side yard 30 feet, Interior side yard 5 feet  
Total Lot square footage: = 5,000 sq. ft.  
Current Use Classification: Single Unit Detached Residential District.  
Lot and Block: 0077D00046000000  
Municipality : 126 26th Ward – PITTSBURGH

**Applicable Codes: Building:** 2018 International Building Code  
**Mechanical:** 2018 International Mechanical Code  
**Plumbing:** 2018 International Plumbing Code  
**Electrical:** 2017 International Electrical Code  
**Fire Safety:** 2018 International Fire Safety Code  
**Energy Code:** 2018 International Energy Conservation Code  
**Accessibility:** 2021 IBC International Building Code

- 2018 International Accessibility Guidelines CH – 11-
- 2009 ICC A117.1 Accessible and Usable Buildings & Facilities

# NVH Family Recreational Area

525 Mt Pleasant, Pittsburgh, PA 15214

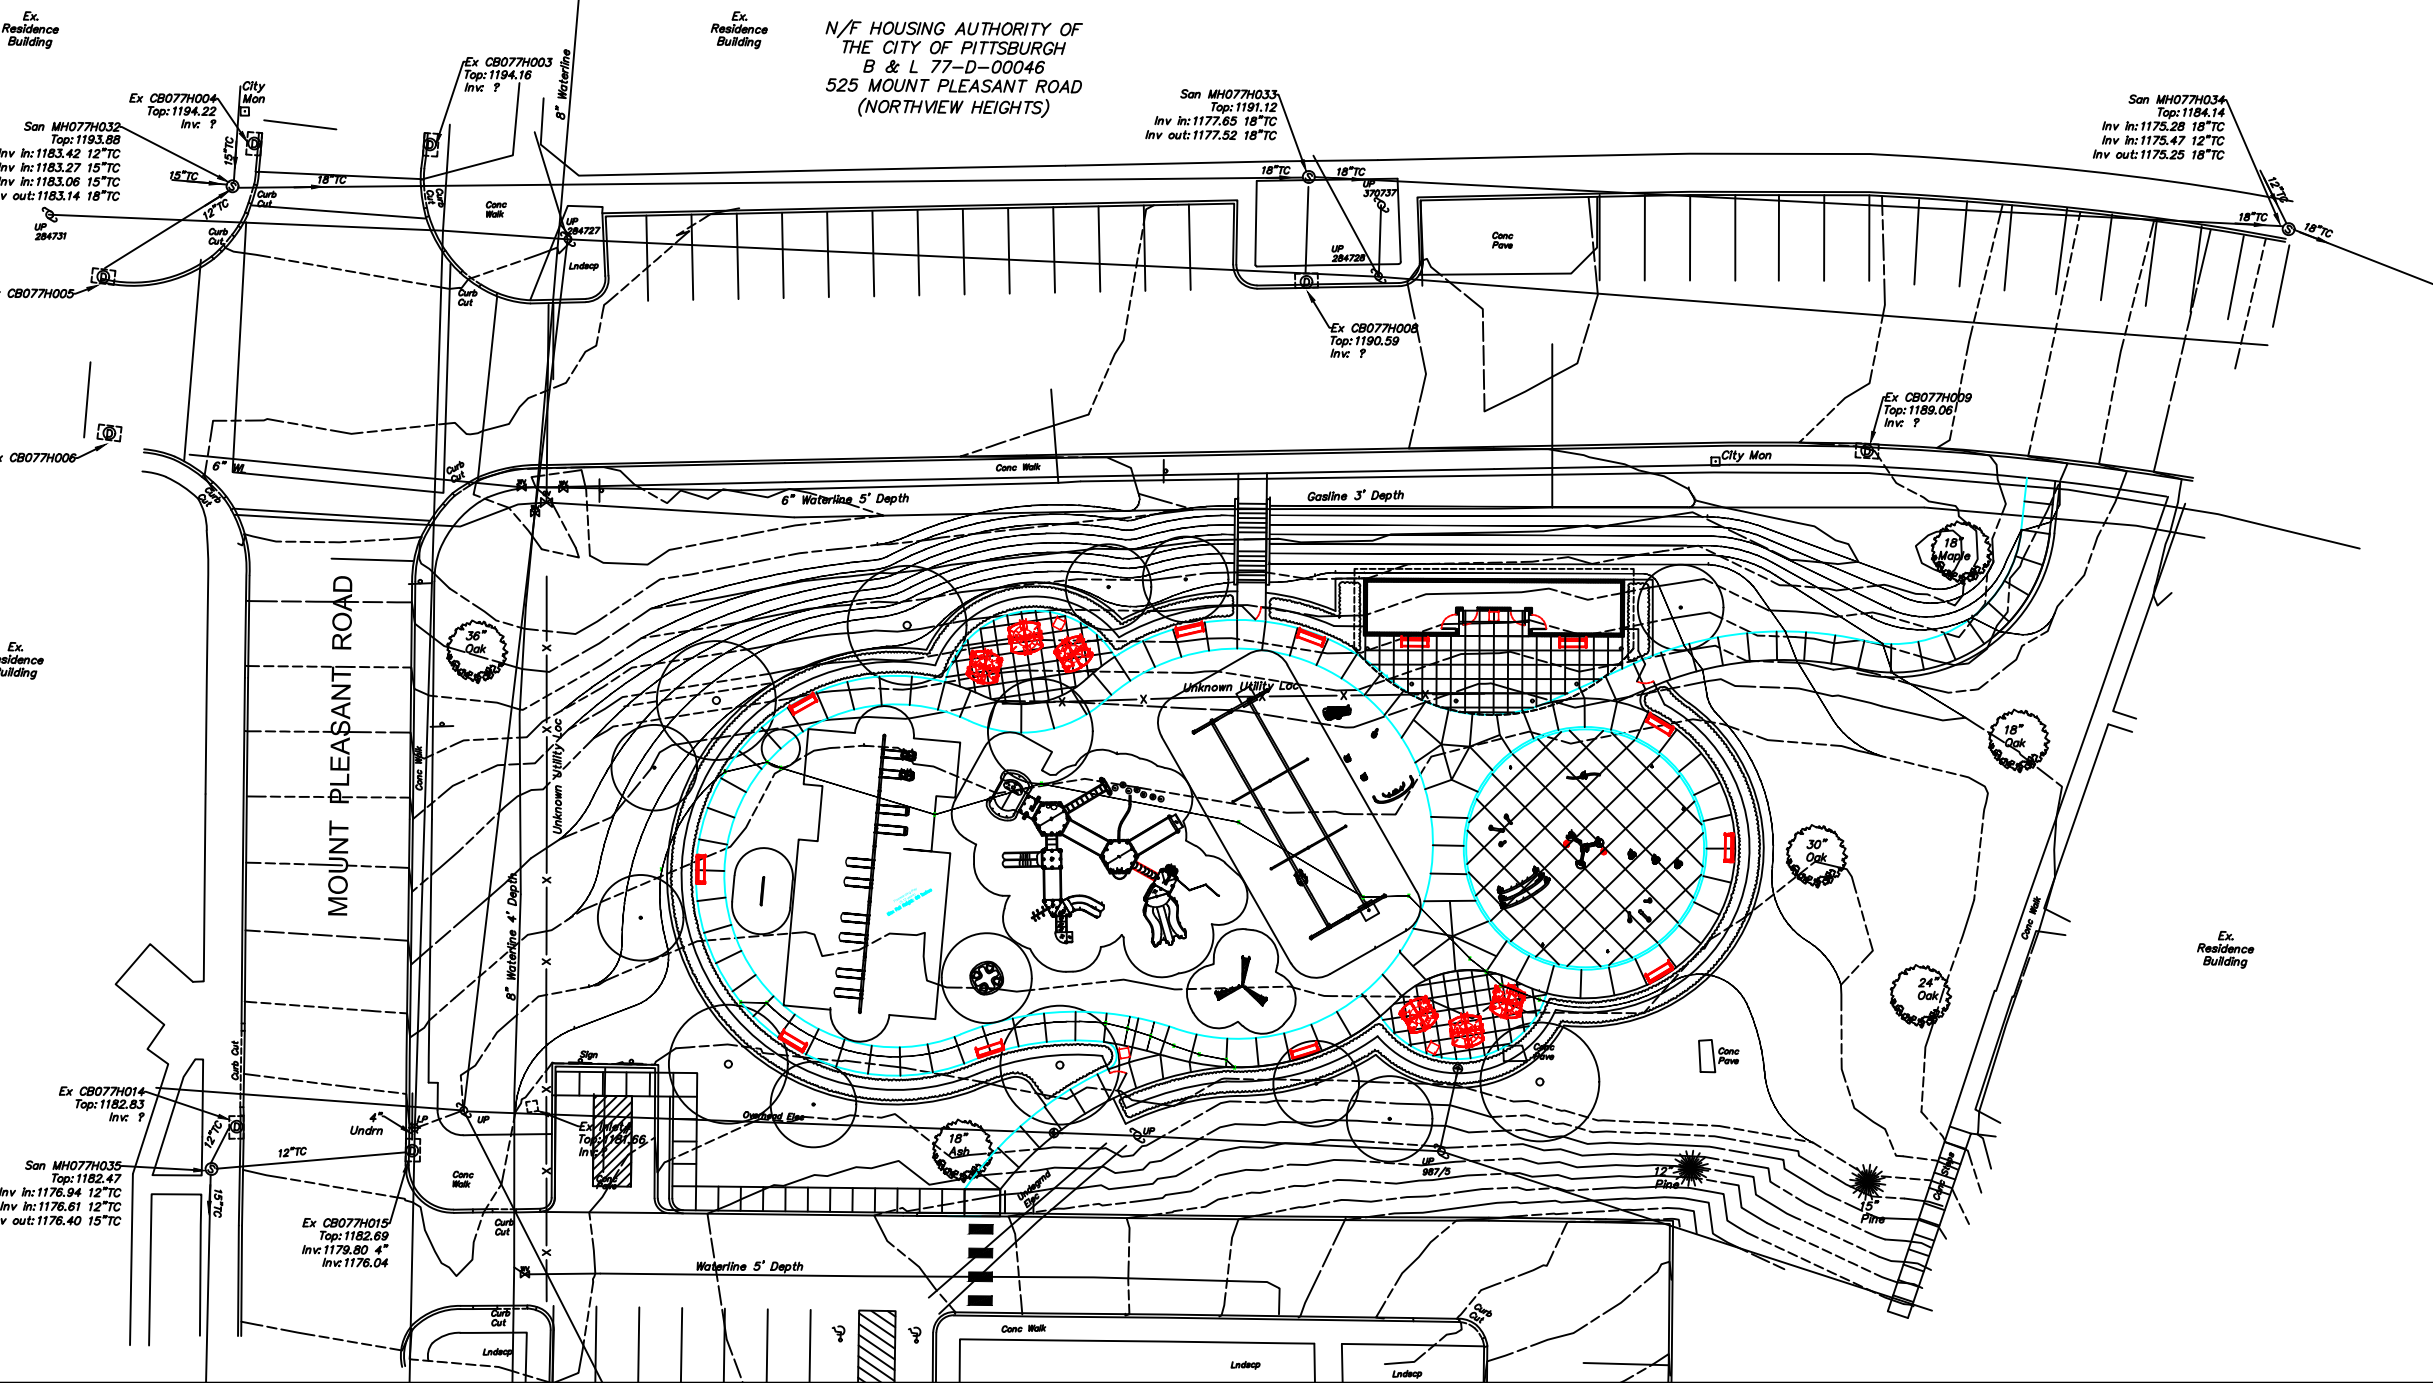

Site Plan

NTS

## Tusick & Associates Architects, Inc.

### PROJECT TEAM:

**ARCHITECT**  
TUSICK & ASSOCIATES ARCHITECTS INC.  
Architect: Susan Tusick  
123 3RD STREET,  
BLAWNOX, PA 15238  
Phone: 412-781-8896, Email: info@tusickarchitects.com

**CIVIL ENGINEER**  
COSMOS TECHNOLOGIES INC.  
700 River Ave #100  
Pittsburgh, PA 15212

**ELECTRICAL ENGINEER**  
TOWER ENGINEERING, INC.  
115 Evergreen Heights Drive, Suite 400,  
Pittsburgh, PA 15229-1346

**MECHANICAL ENGINEER**  
TOWER ENGINEERING, INC.  
115 Evergreen Heights Drive, Suite 400,  
Pittsburgh, PA 15229-1346

**LANDSCAPE ARCHITECT**  
KLAVON DESIGN ASSOCIATES, INC  
64 South 14th Street  
Pittsburgh, PA. 15203

**STRUCTURAL & CIVIL ENGINEER**  
PATTON ENGINEER, LLC.  
1300 VICTORIA AVENUE  
Lower Burrel, PA 15068

**SURVEYOR**  
HAMPTON TECHNICAL ASSOCIATES  
Suite 201 Etna Technical Center  
35 Wilson Street  
Pittsburgh, PA 15223

**PLUMBING ENGINEER**  
TOWER ENGINEERING, INC.  
115 Evergreen Heights Drive, Suite 400,  
Pittsburgh, PA 15229-1346



Street Map

NTS:

### DRAWING LIST:

#### Architectural

|      |                                                        |
|------|--------------------------------------------------------|
| CS   | Cover Sheet                                            |
| A0.0 | Accessible Signage Details                             |
| A0.1 | Accessible Plan & Details                              |
| A0.2 | Accessible Details & Elevations                        |
| A0.3 | Accessible Details & Elevations                        |
| A0.4 | Accessible Details & Elevations                        |
| A0.5 | Accessible Elevated Plan                               |
| A1.1 | Foundation and Restroom Building Plans                 |
| A1.2 | Restroom Building Roof Plan and Reflected Ceiling Plan |
| A1.3 | Exterior Elevation                                     |
| A1.4 | Wall Sections                                          |
| A1.5 | Wall Sections                                          |
| A1.6 | Interior Restroom Elevations                           |
| A1.7 | Door, Window and Finish Schedule                       |

#### Civil Survey

|       |                          |
|-------|--------------------------|
| VF101 | Existing Conditions Plan |
| I101  | Irrigation Plan          |

#### Landscaping

|        |                                             |
|--------|---------------------------------------------|
| I101   | Irrigation Plan                             |
| I501   | Irrigation Details                          |
| L101   | Existing Condition Plan                     |
| L102   | Demolition Plan                             |
| L103   | Site Plan                                   |
| L103.1 | ADA Accessibility Plan                      |
| L103.2 | Accessible Playground, Details & Elevations |
| L103.3 | Accessible Playground, Details & Elevations |
| L103.4 | Accessible Playground, Details & Elevations |
| L103.5 | Accessible Playground, Details & Elevations |
| L103.6 | Accessible Playground, Details & Elevations |
| L103.7 | Accessible Playground, Details & Elevations |
| L103.8 | Accessible Elevated Plan                    |
| L105   | Grading plan                                |
| L106   | Landscape Plan                              |
| L501   | Site Details                                |
| L502   | Site Details                                |
| L503   | Landscape Details                           |

#### Site Civil Engineering Plans

|      |                                               |
|------|-----------------------------------------------|
| C000 | Cover Sheet                                   |
| C001 | General Notes and Ledgend                     |
| C101 | Existing Conditions                           |
| C102 | Demolition Plan                               |
| C201 | Site Plan                                     |
| C300 | Existing Site Plan                            |
| C301 | Rough Grading Plan                            |
| C302 | Final Grading Plan                            |
| C303 | Geotechnical Notes & Details                  |
| C304 | Utility Plan                                  |
| C305 | Foundation Plan                               |
| C306 | Slab Plan                                     |
| C307 | Foundation Details                            |
| C308 | Miscellaneous Details                         |
| C309 | Water Equipment Manifold & Piping Layout      |
| C310 | Enlarged Water Equipment                      |
| C401 | Stormwater Management, Utility, Drainage Plan |
| C501 | Construction Details Not Used                 |
| C502 | Stormwater Management, Construction Details   |
| C503 | Not Used Construction Details                 |
| C504 | Not Used Construction Details                 |
| C505 | Not Used Construction Details                 |
| C506 | Not Used Construction Details                 |
| C507 | Partial Site Plan and Profiles                |
| C508 | Construction Details I                        |
| C509 | Construction Details II                       |
| C601 | Erosion and Sediment Control Plan             |
| C602 | Erosion & Sediment Control detail             |
| C603 | Erosion & Sediment Control detail             |
| C604 | Erosion & Sediment Control detail             |

|        |                                                 |
|--------|-------------------------------------------------|
| PCSM-1 | Post Construction Stormwater Management Details |
| PCSM-2 | Post Construction Stormwater Management Details |

#### Structural

|      |                               |
|------|-------------------------------|
| S1.0 | Restroom General Notes        |
| S1.1 | Restroom Foundation Slab Plan |
| S1.2 | Restroom Roof Framing Plan    |

#### HVAC

|      |                                    |
|------|------------------------------------|
| H0.0 | H.V.A.C. Symbols & Abbreviations   |
| H1.0 | H.V.A.C. Ceiling Duct Exhaust Plan |
| H2.0 | H.V.A.C. Details & Schedule        |

#### Electrical

|       |                                |
|-------|--------------------------------|
| SE1.0 | Service Electrical Plan        |
| E1.0  | Electrical Ledgend and Details |
| E1.1  | Electrical Floor Plan          |
| E1.2  | Electrical Lighting Schedule   |

#### Plumbing

|      |                                 |
|------|---------------------------------|
| P0.0 | Plumbing Details & Schedules    |
| P1.1 | Floor Plan & Details - Plumbing |



DRAWINGS & SPECIFICATIONS AS INSTRUMENTS OF SERVICE. ANY AND ALL DIMENSIONS SHOWN ON THESE DRAWINGS ARE NOT TO BE USED FOR CONSTRUCTION OF THE PROJECT OR OTHER PROJECTS EXCEPT BY AGREEMENT IN WRITING WITH APPROPRIATE PROFESSIONAL ENGINEER OR ARCHITECT. TUSICK & ASSOCIATES ARCHITECTS, INC. IS NOT RESPONSIBLE FOR CONFORMING AND CORRELATING DIMENSIONS AT CONSTRUCTION MEANS. METHODS, TECHNIQUES, SEQUENCES, OR CONSTRUCTION MEANS, OR THE SAFETY PRECAUTIONS AND PROGRAMS IN CONNECTION WITH THE PROJECT.

© Tusick & Associates Architects, Inc.

**TAA**  
**Tusick & Associates Architects, Inc.**  
123 3rd Street, Blawnox, PA 15238  
Voice: 412-781-8896, Email: info@tusickarchitects.com

REVISIONS  
Revised 09/28/2026

DRAWN BY  
JGK

CHECKED BY  
SBT

DATE ISSUED  
07/31/26

DATE PRINTED  
07/31/26


COVER SHEET

HACP NVH - Family Recreational Area  
525 Mt Pleasant Road,  
Pittsburgh, PA 15214

SHEET NUMBER:

CS



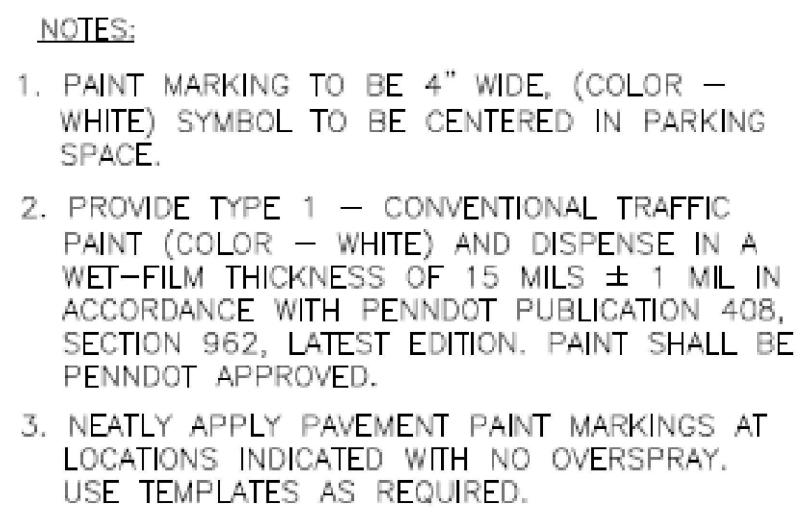

SCALE: NTS

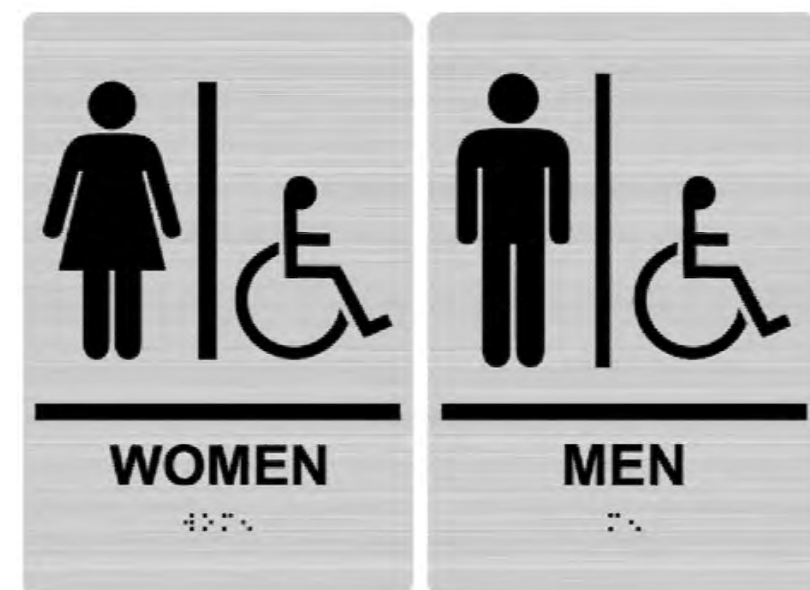


FIGURE 703.5  
PICTOGRAM FIELD

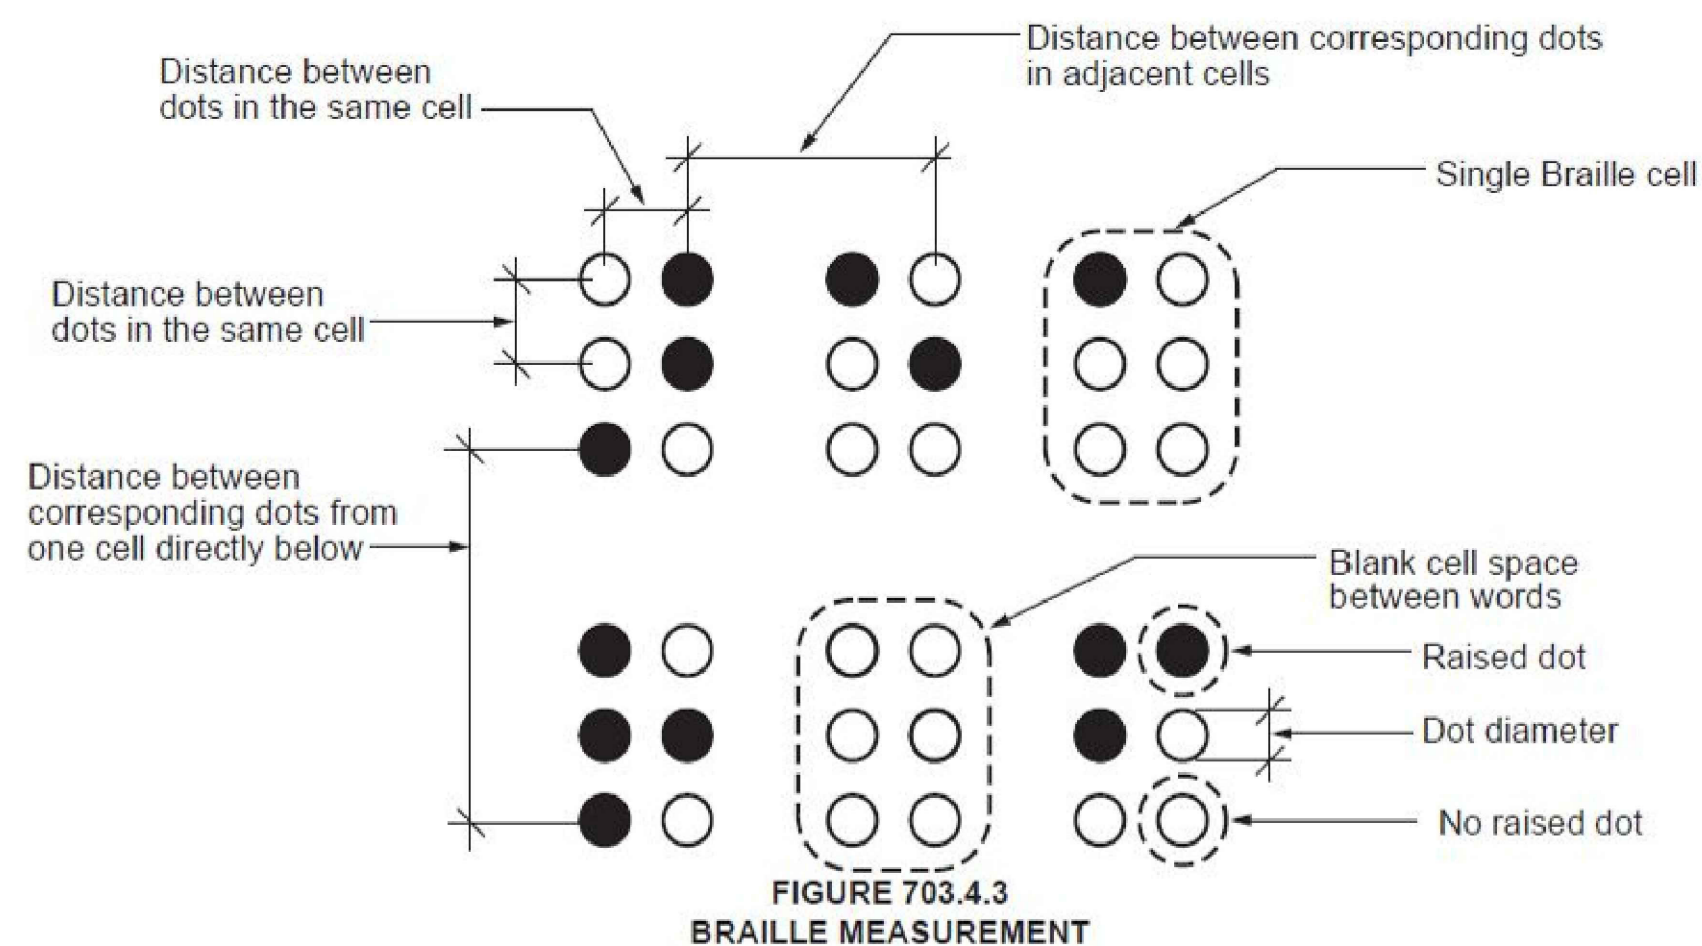
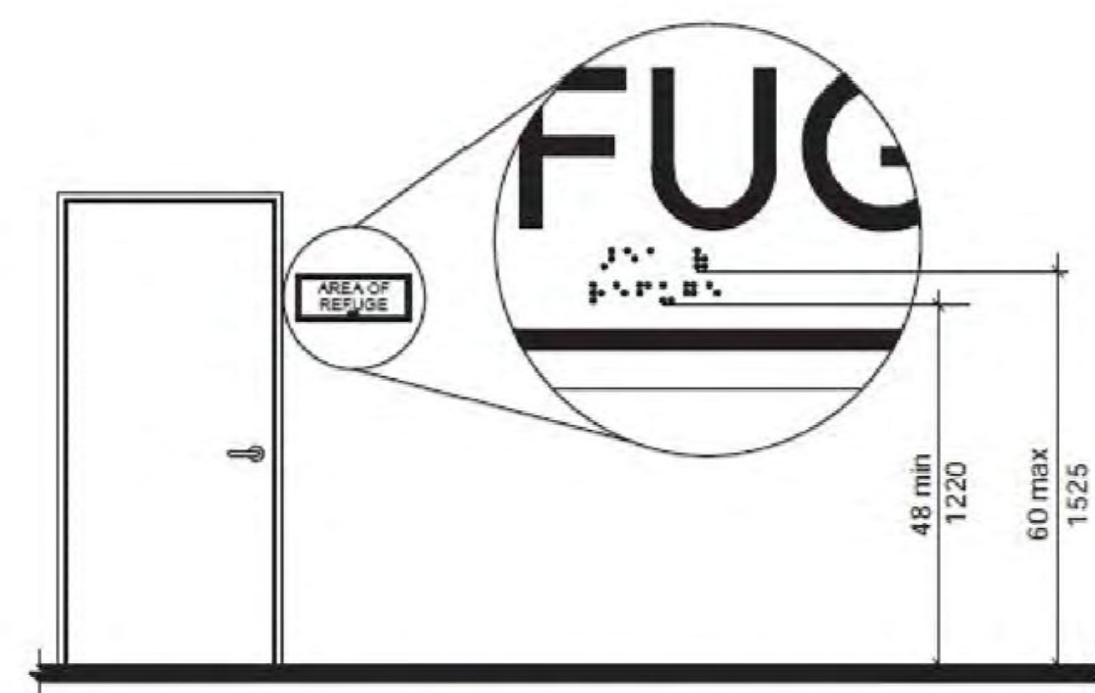


FIGURE 703.4.3  
BRAILLE MEASUREMENT

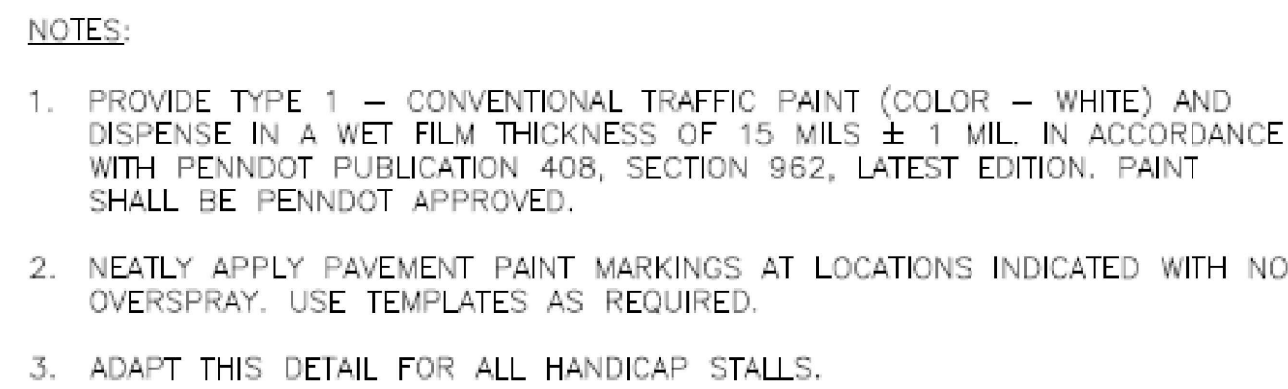


**FIGURE 703.4.4**  
**POSITION OF BRAILLE**


Note: For raised character mounting height see Section 703.3.10

**FIGURE 703.4.5**  
**HEIGHT OF BRAILLE CHARACTERS ABOVE FLOOR**

SCALE: NTS




SCALE: NTS

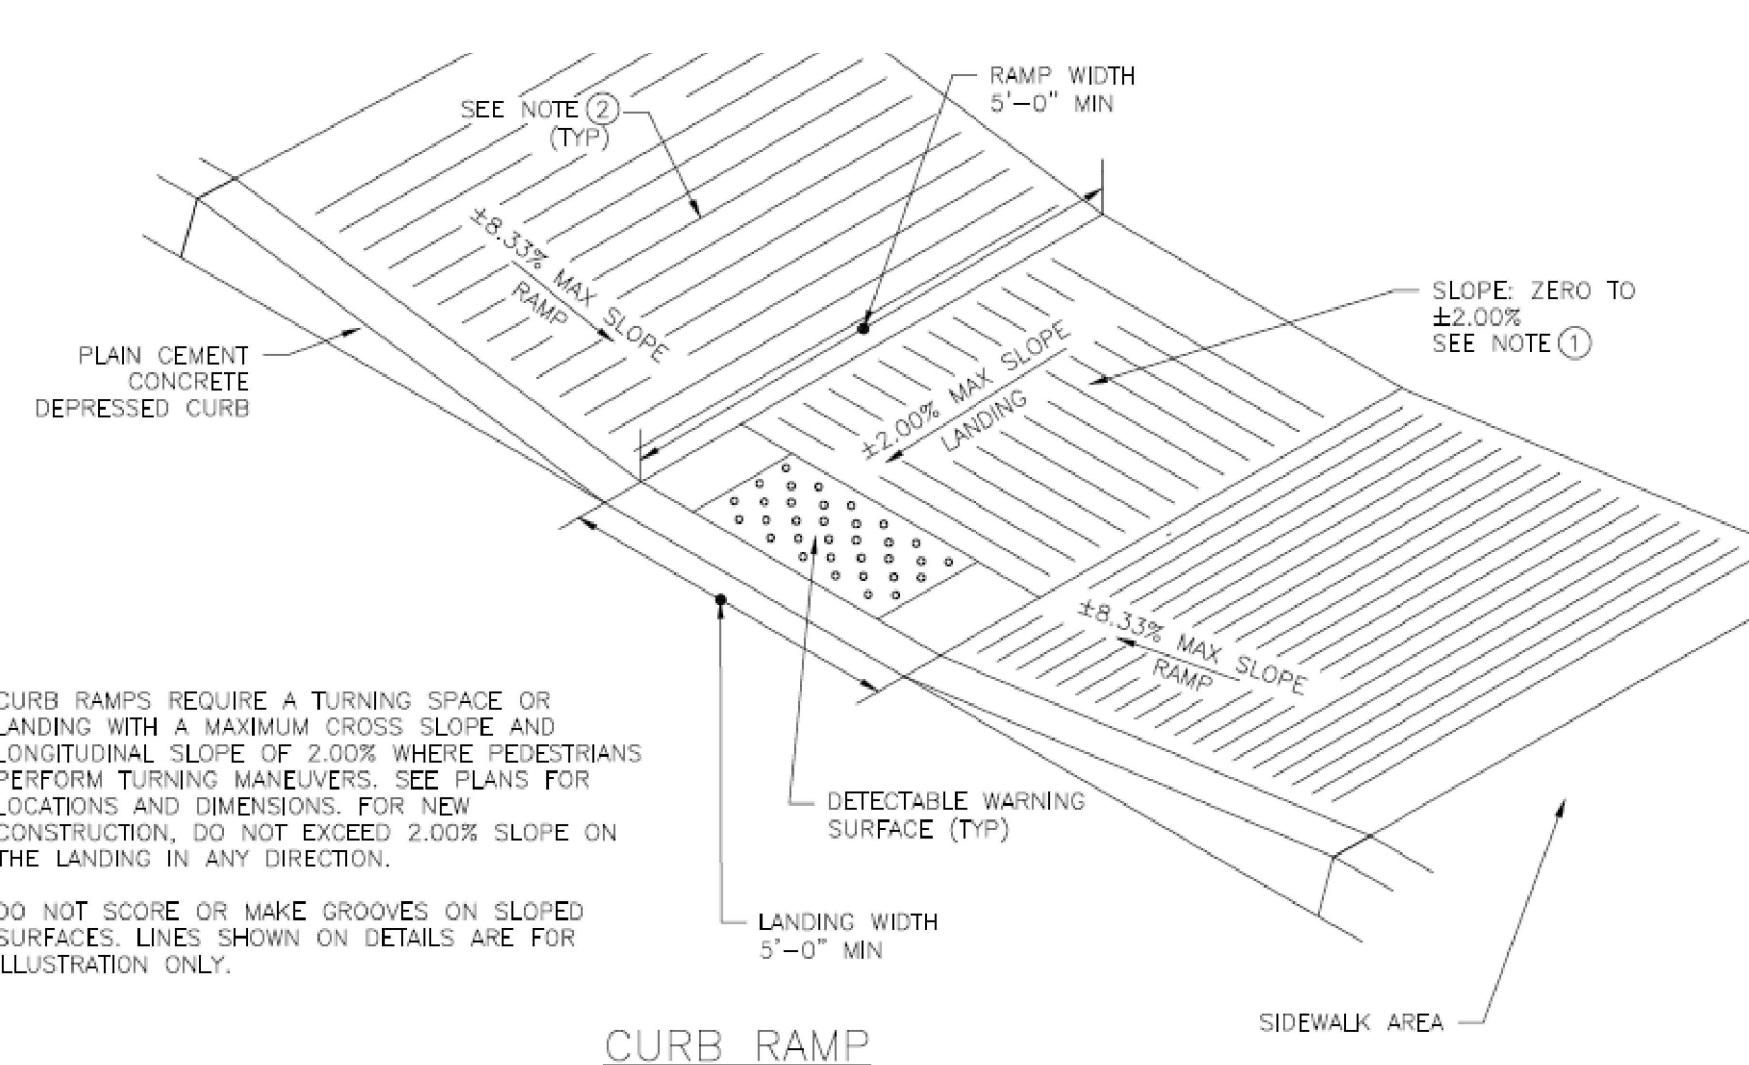


CURB RAMP

SCALE: NTS

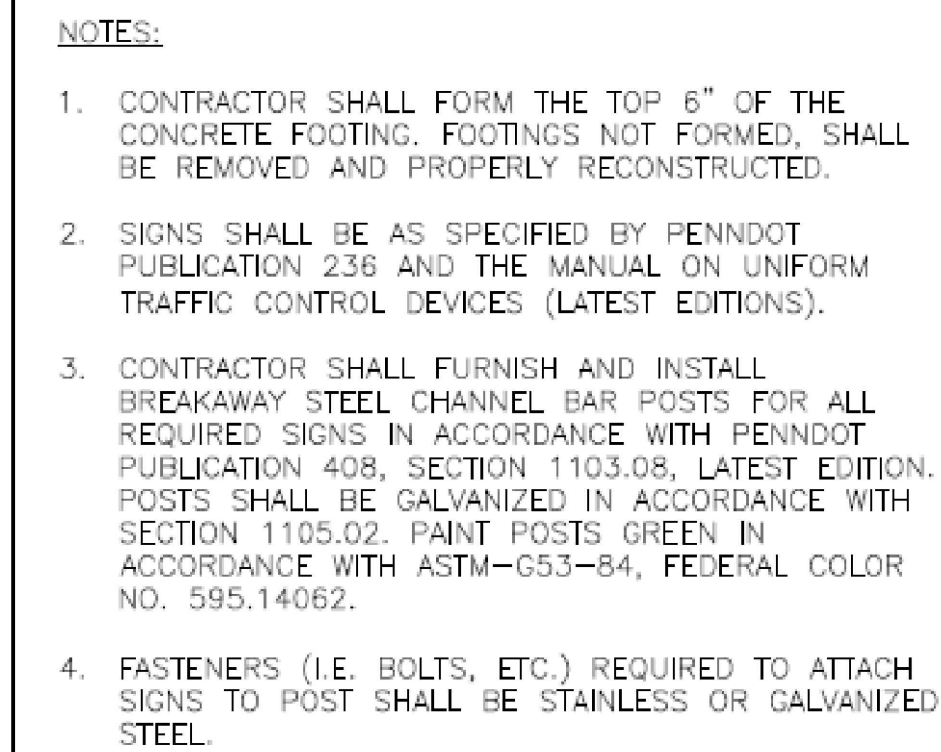

**TAA**  
**Tusick & Associates Architects, Inc.**  
123 3rd Street, Blawnox, PA 15238

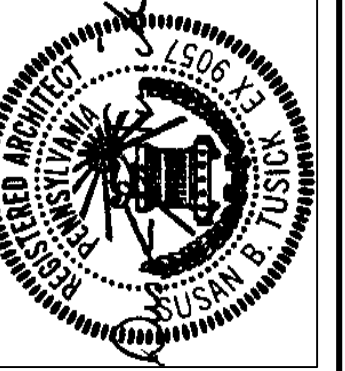




© Tusick & Associates Architects, Inc.

© Tusick &amp; Associates Architects, Inc.

|               |            |   |              |
|---------------|------------|---|--------------|
| SHEET NUMBER: |            | <div> <div>Accessible Signage Details</div> <div> <div>HACP NVH - Family Recreational Area</div> <div>525 Mt Pleasant Road,</div> <div>Pittsburgh, PA 15214</div> </div> </div> |              |
| JAG           | CHECKED BY | DATE ISSUED   | DATE PRINTED |
|               | SBT        | 04/23/24   | 04/23/24     |


# A0.0



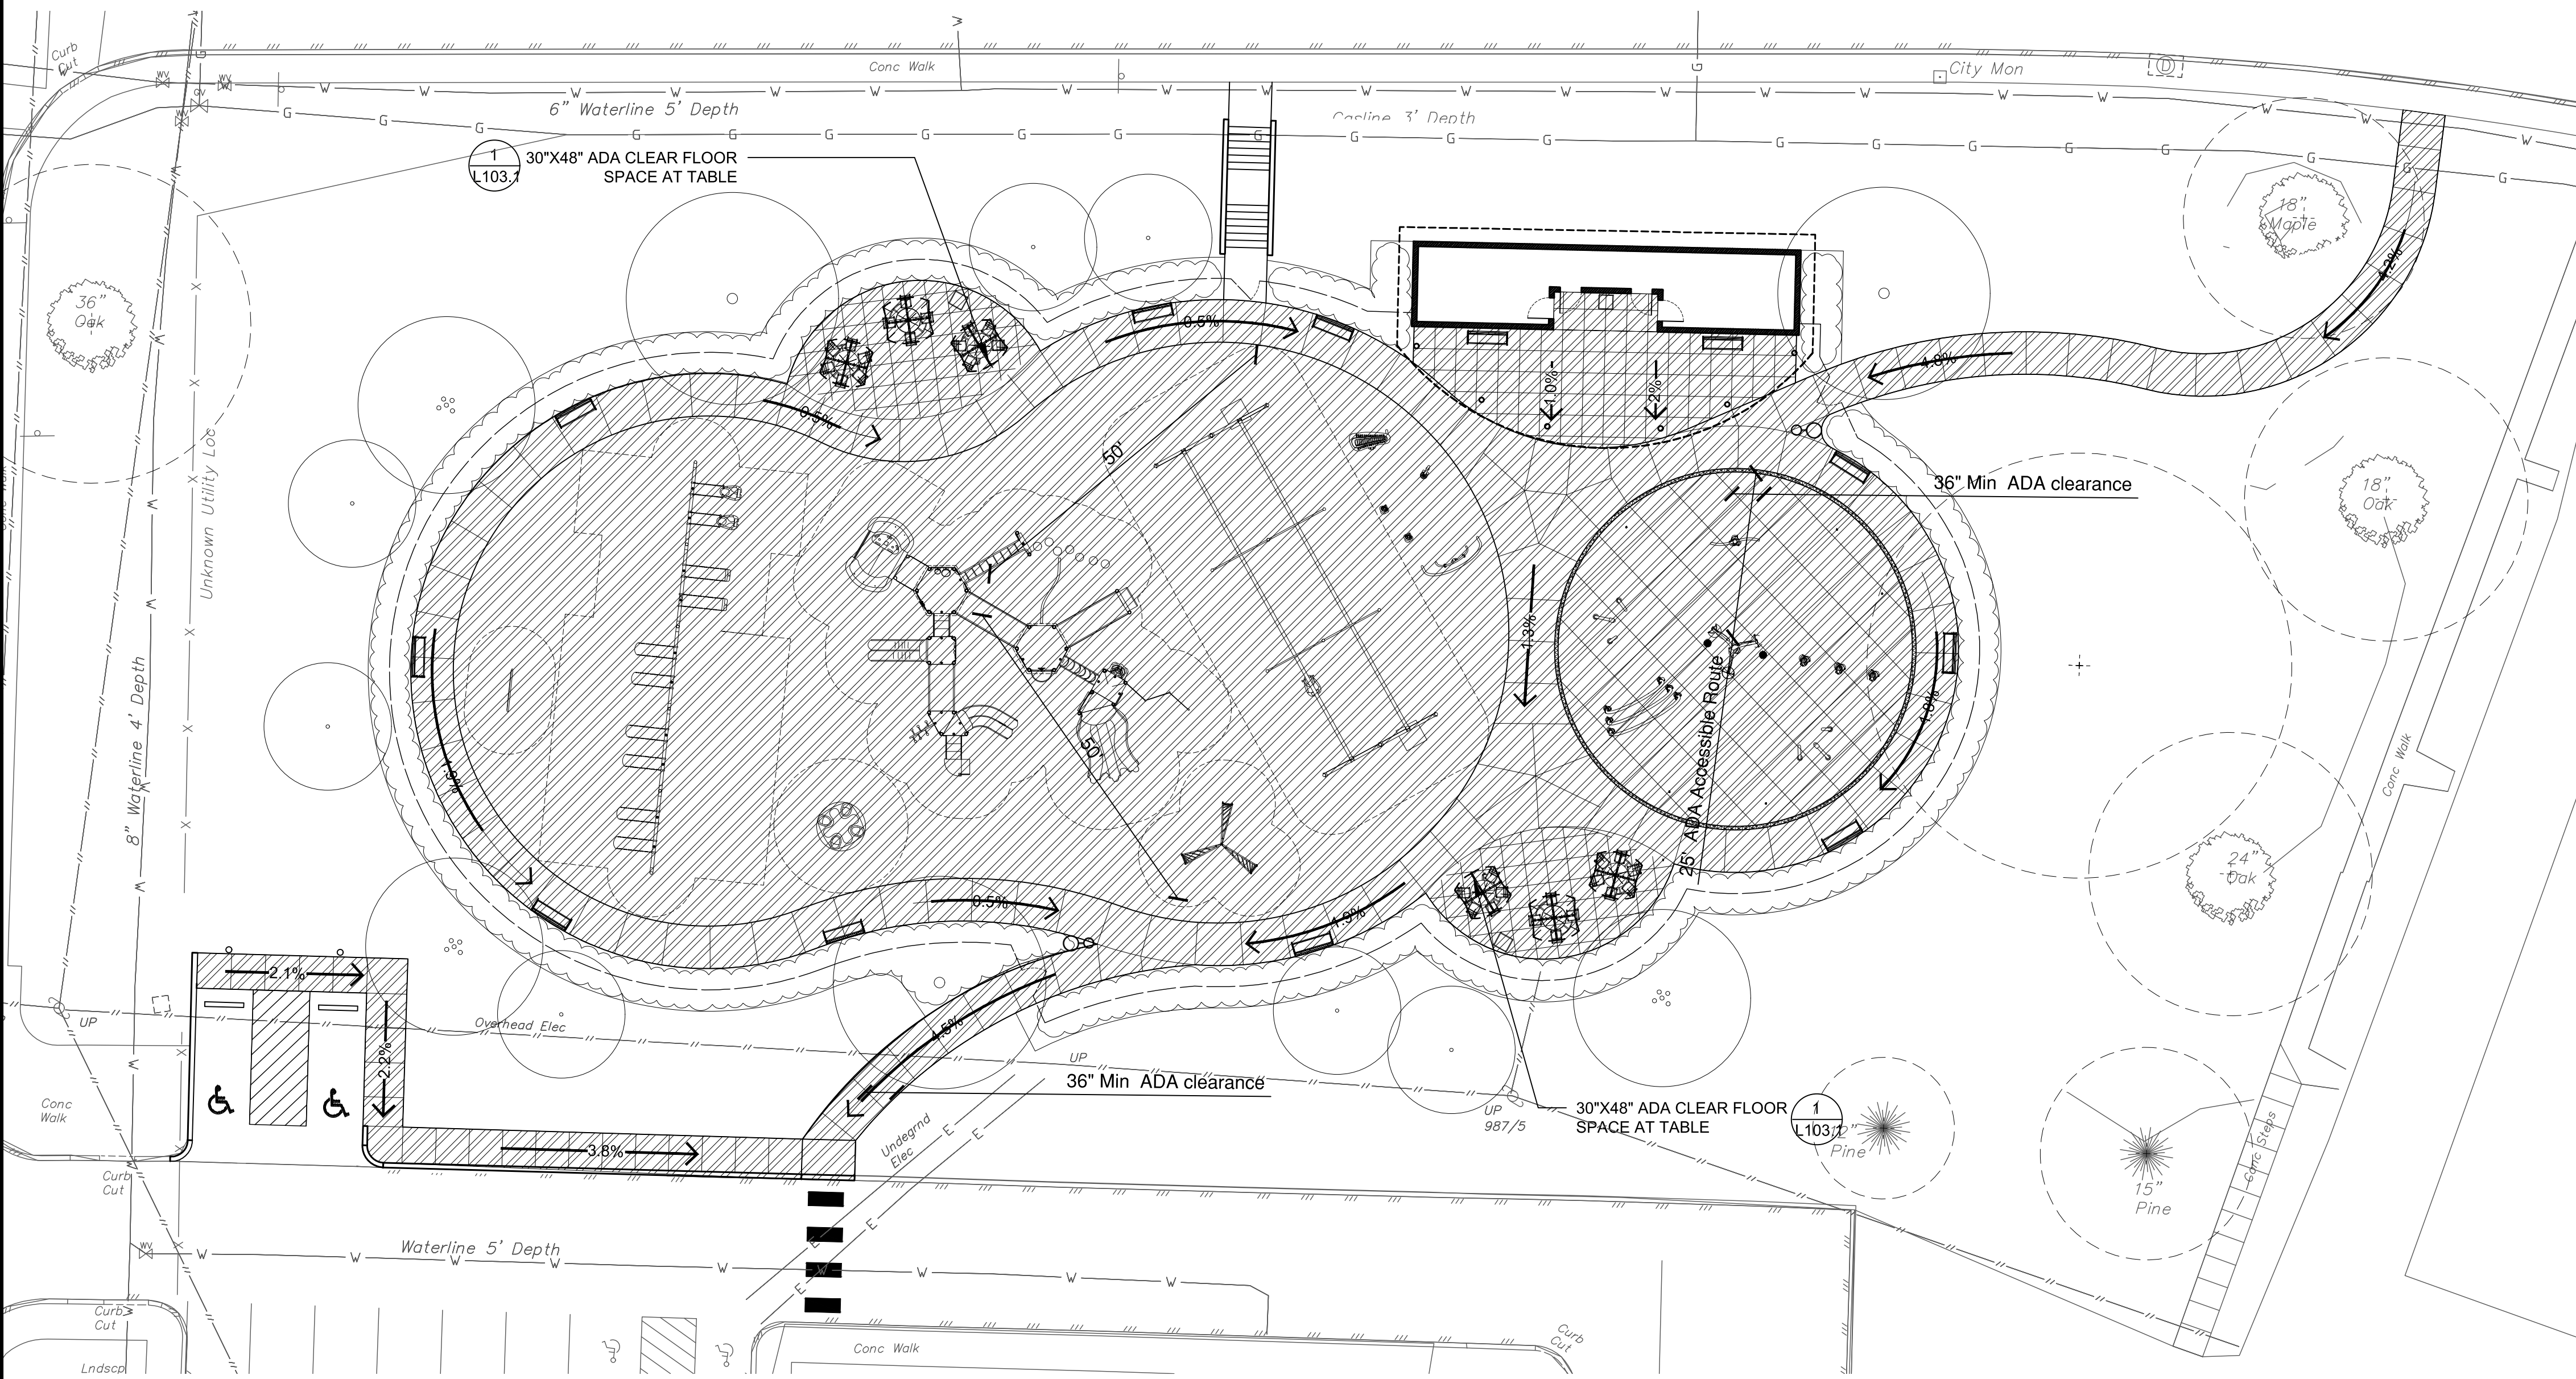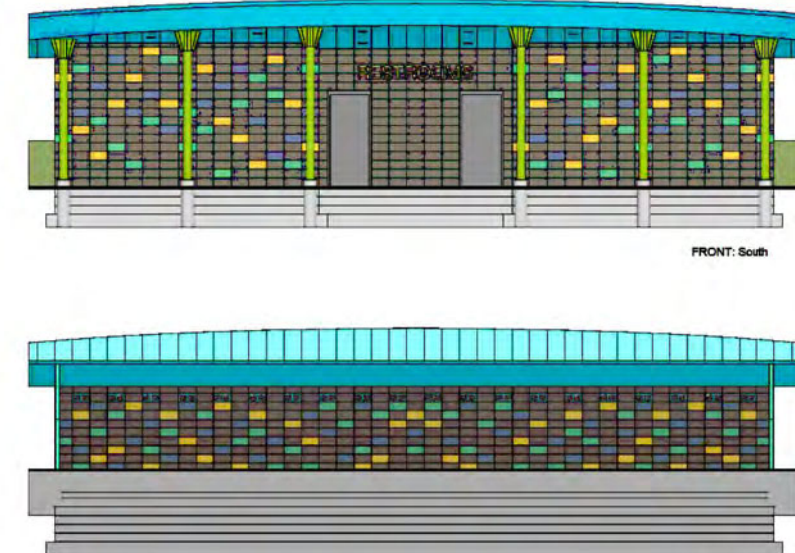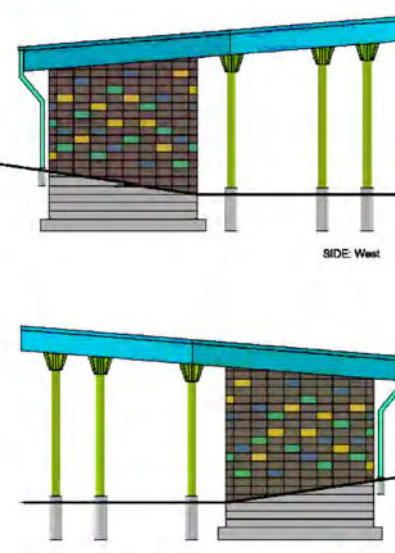


1  
A0.1  
ADA Accessibility Plan  
SCALE: 1/16" = 1'-0"

LEGEND

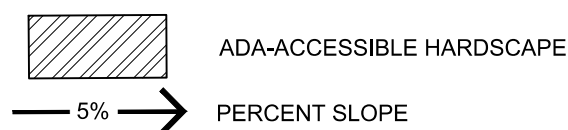

Note: Refer to Play Components - Equipment Manufacturing Products & Specifications. PDF

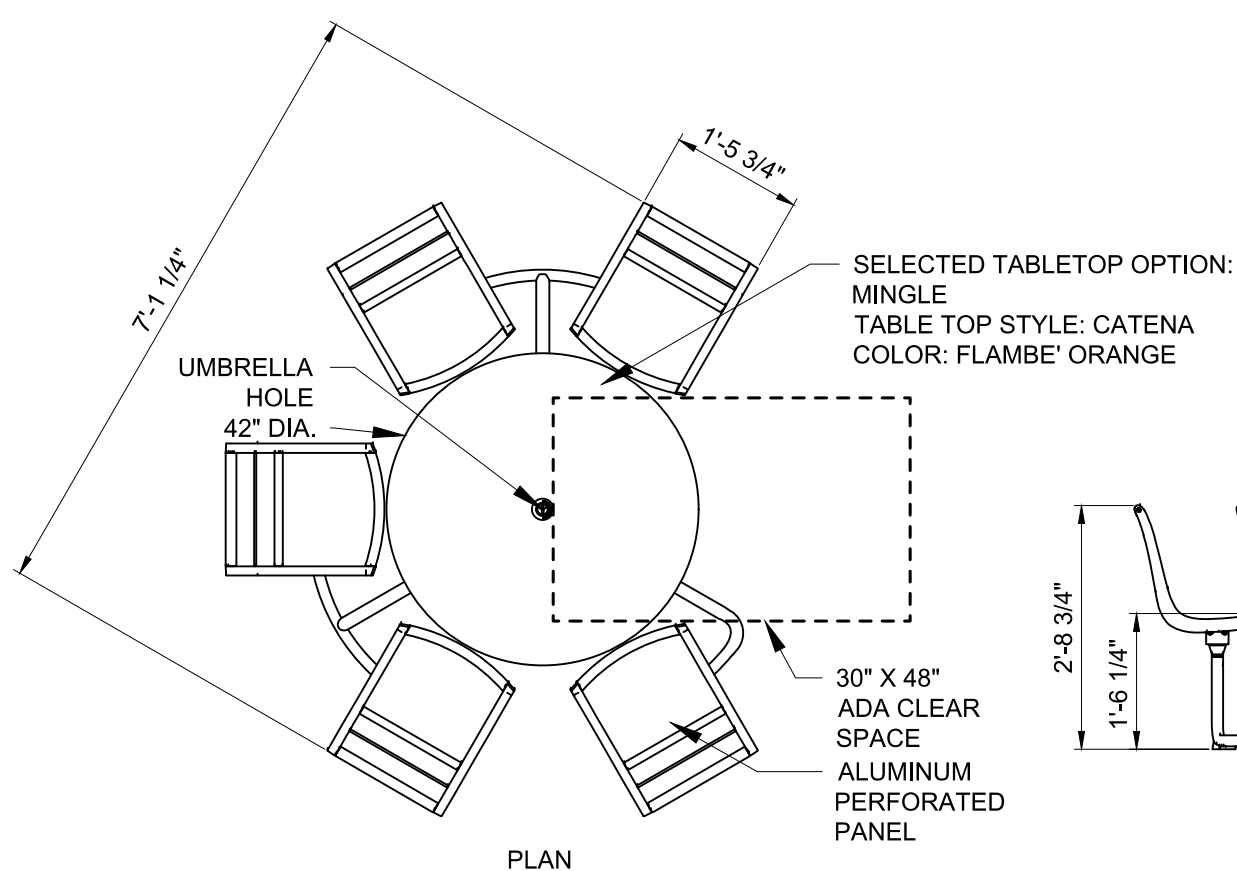

NOTE: TABLE TO BE SURFACE MOUNTED.

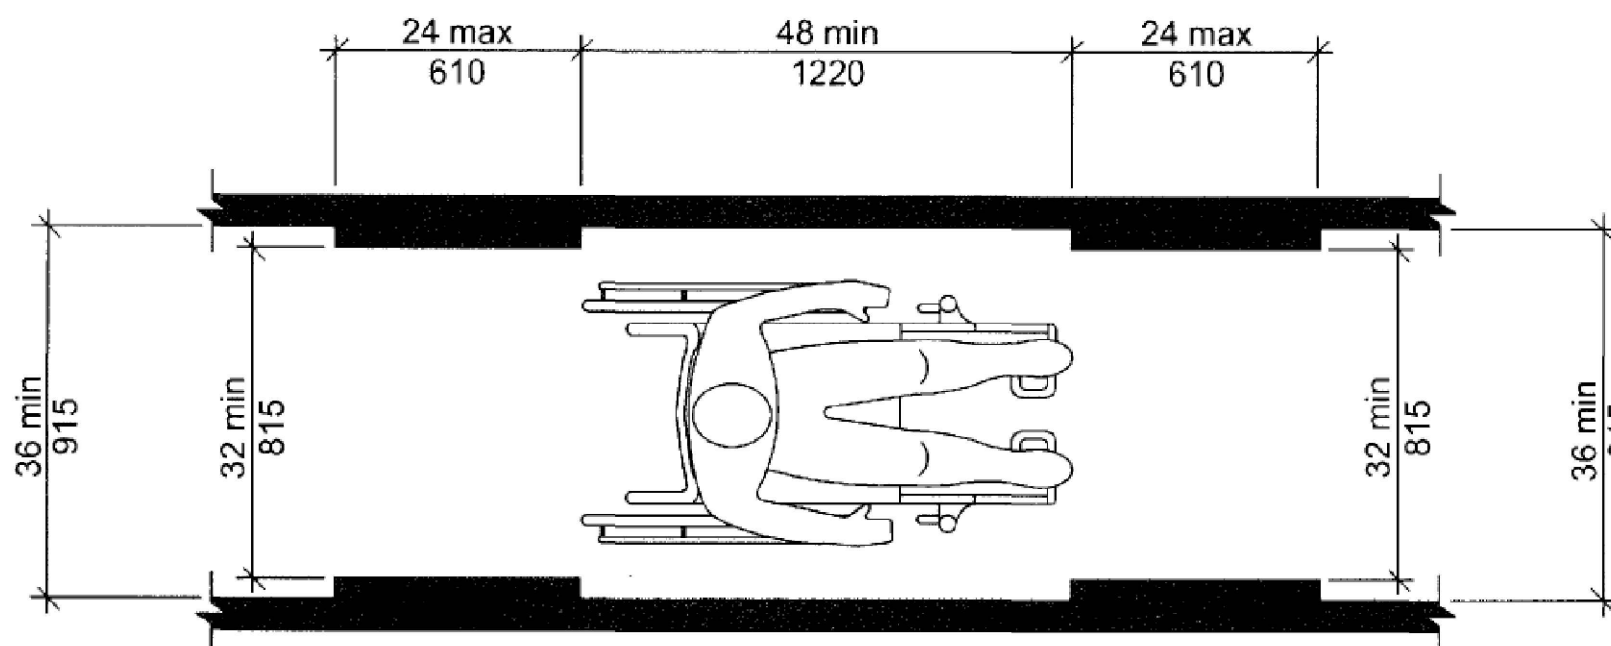
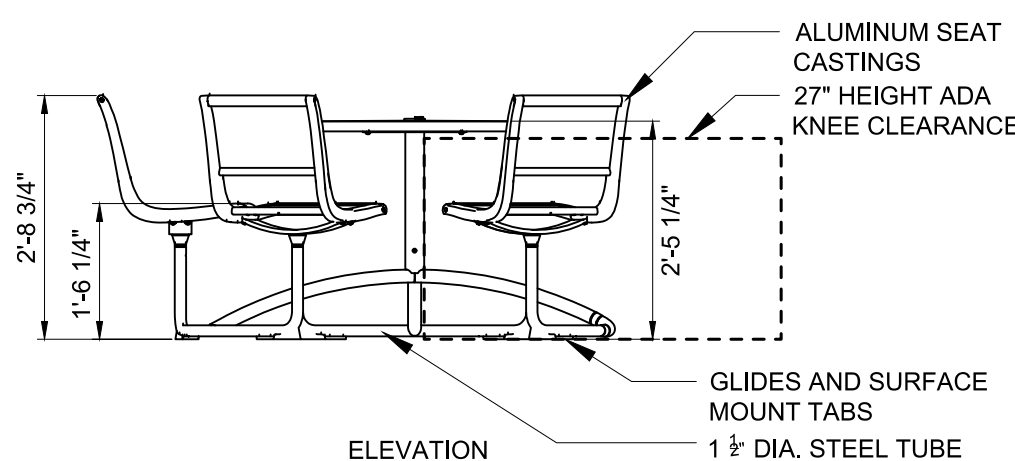


FIG. 403.5  
CLEAR WIDTH OF AN ACCESSIBLE ROUTE

2  
A0.1  
ADA Accessibility Plan  
SCALE: 1/2" = 1'-0"

2009 ICC A117.1 Accessible and Usable Buildings & Facilities.

The specifications in this standard make sites, facilities, buildings, and elements accessible to and usable by people with such physical disabilities as the inability to walk, difficulty walking, reliance on walking aids, blindness and visual impairment, deafness, and hearing impairment, in coordination, reaching and manipulation disabilities, lack of stamina, difficulty interpreting and reacting to sensory information, and extremes of physical size. The intent of this standard is to allow a person with physical disability to independently get to, enter, and use a site, facility, building, or element.

These new recreational criteria are intended to provide a level of coordination between the accessible provisions of this standard and the revised Americans with Disabilities Act (ADA/ABA AG).

402 Accessible Routes  
402.2 Components. Accessible routes shall consist of one or more of the following components: Walking surfaces with a slope not steeper than 1 :20, doors and doorways, ramps, curb ramps excluding the flared sides.

403 Walking Surfaces  
403.1 General. Walking surfaces that are a part of an accessible route shall comply with Section 403.  
403.2 Floor Surface. Floor surfaces shall comply with Section 302.  
403.3 Slope. The running slope of walking surfaces shall not be steeper than 1 :20. The cross slope of a walking surface shall not be steeper than 1 :48.

307.3 Post-Mounted Objects. Objects on posts or pylons shall be permitted to overhang 4 inches (100 mm) maximum where more than 27 inches (685 mm) and not more than 80 inches.

307.4 Vertical Clearance. The vertical clearance shall be 80 inches.

308 Reach Ranges 308.2 Forward Reach.  
308.2.1 Unobstructed. Where a forward reach is unobstructed, the high forward reach shall be 48 inches (1220 mm) maximum and the low forward reach shall be 15 inches (380 mm) minimum above the floor.

306.2 Toe Clearance.

**306.2.1 General.** Space beneath an element between the floor and 9 inches (230 mm) above the floor shall be considered toe clearance and shall comply with Section 306.2.

**306.2.2 Maximum Depth.** Toe clearance shall be permitted to extend 25 inches (635 mm) maximum under an element.

**306.2.3 Minimum Depth.** Where toe clearance is required at an element as part of a clear floor space complying with Section 305, the toe clearance shall extend 17 inches (430 mm) minimum beneath the element.

**306.2.4 Additional Clearance.** Space extending greater than 6 inches (150 mm) beyond the available knee clearance at 9 inches (230 mm) above the floor shall not be considered toe clearance.

**306.2.5 Width.** Toe clearance shall be 30 inches (760 mm) minimum in width.


306.3 Knee Clearance.

**306.3.1 General.** Space beneath an element between 9 inches (230 mm) and 27 inches (685 mm) above the floor shall be considered knee clearance and shall comply with Section 306.3.

**306.3.2 Maximum Depth.** Knee clearance shall be permitted to extend 25 inches (635 mm) maximum under an element at 9 inches (230 mm) above the floor.


**306.3.3 Minimum Depth.** Where knee clearance is required beneath an element as part of a clear floor space complying with Section 305, the knee clearance shall be 11 inches (280 mm) minimum in depth at 9 inches (230 mm) above the floor, and 8 inches (205 mm) minimum in depth at 27 inches (685 mm) above the floor.

**306.3.4 Clearance Reduction.** Between 9 inches (230 mm) and 27 inches (685 mm) above the floor, the knee clearance shall be permitted to be reduced at a rate of 1 inch (25 mm) in depth for each 6 inches (150 mm) in height.

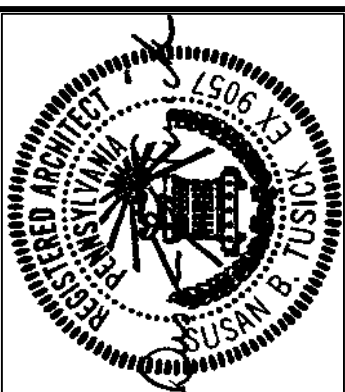

DRAWINGS & SPECIFICATIONS, AS INSTRUMENTS OF SERVICE, ARE THE PROPERTY OF TUSICK & ASSOCIATES ARCHITECTS, INC. AND ARE NOT TO BE REPRODUCED, COPIED, OR OTHERWISE USED FOR ANY OTHER PROJECTS WITHOUT THE WRITTEN CONSENT OF TUSICK & ASSOCIATES ARCHITECTS, INC. THE USER SHALL BE RESPONSIBLE FOR OBTAINING ALL NECESSARY PERMITS, EASEMENTS, AND RIGHTS OF WAY, AND FOR OBTAINING ALL NECESSARY CONSTRUCTION PERMITS, EASEMENTS, AND RIGHTS OF WAY, AND FOR OBTAINING ALL NECESSARY CONSTRUCTION PERMITS, EASEMENTS, AND RIGHTS OF WAY.

© Tusick & Associates Architects, Inc.

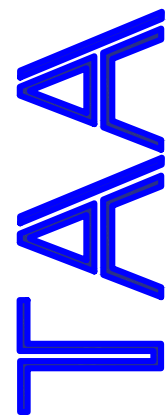

Tusick & Associates Architects, Inc.

123 3rd Street, Blawnox, PA 15238  
Voice: 412-781-8896, Email: info@tusickarchitects.com

REVISIONS

DRAWN BY  
JAG

CHECKED BY  
SBT

DATE ISSUED  
04/23/24

DATE PRINTED  
04/23/24


Accessible Plan & Details

HACP NVH - Family Recreational Area  
525 Mt Pleasant Road,  
Pittsburgh, PA 15214

SHEET NUMBER:


A0.1



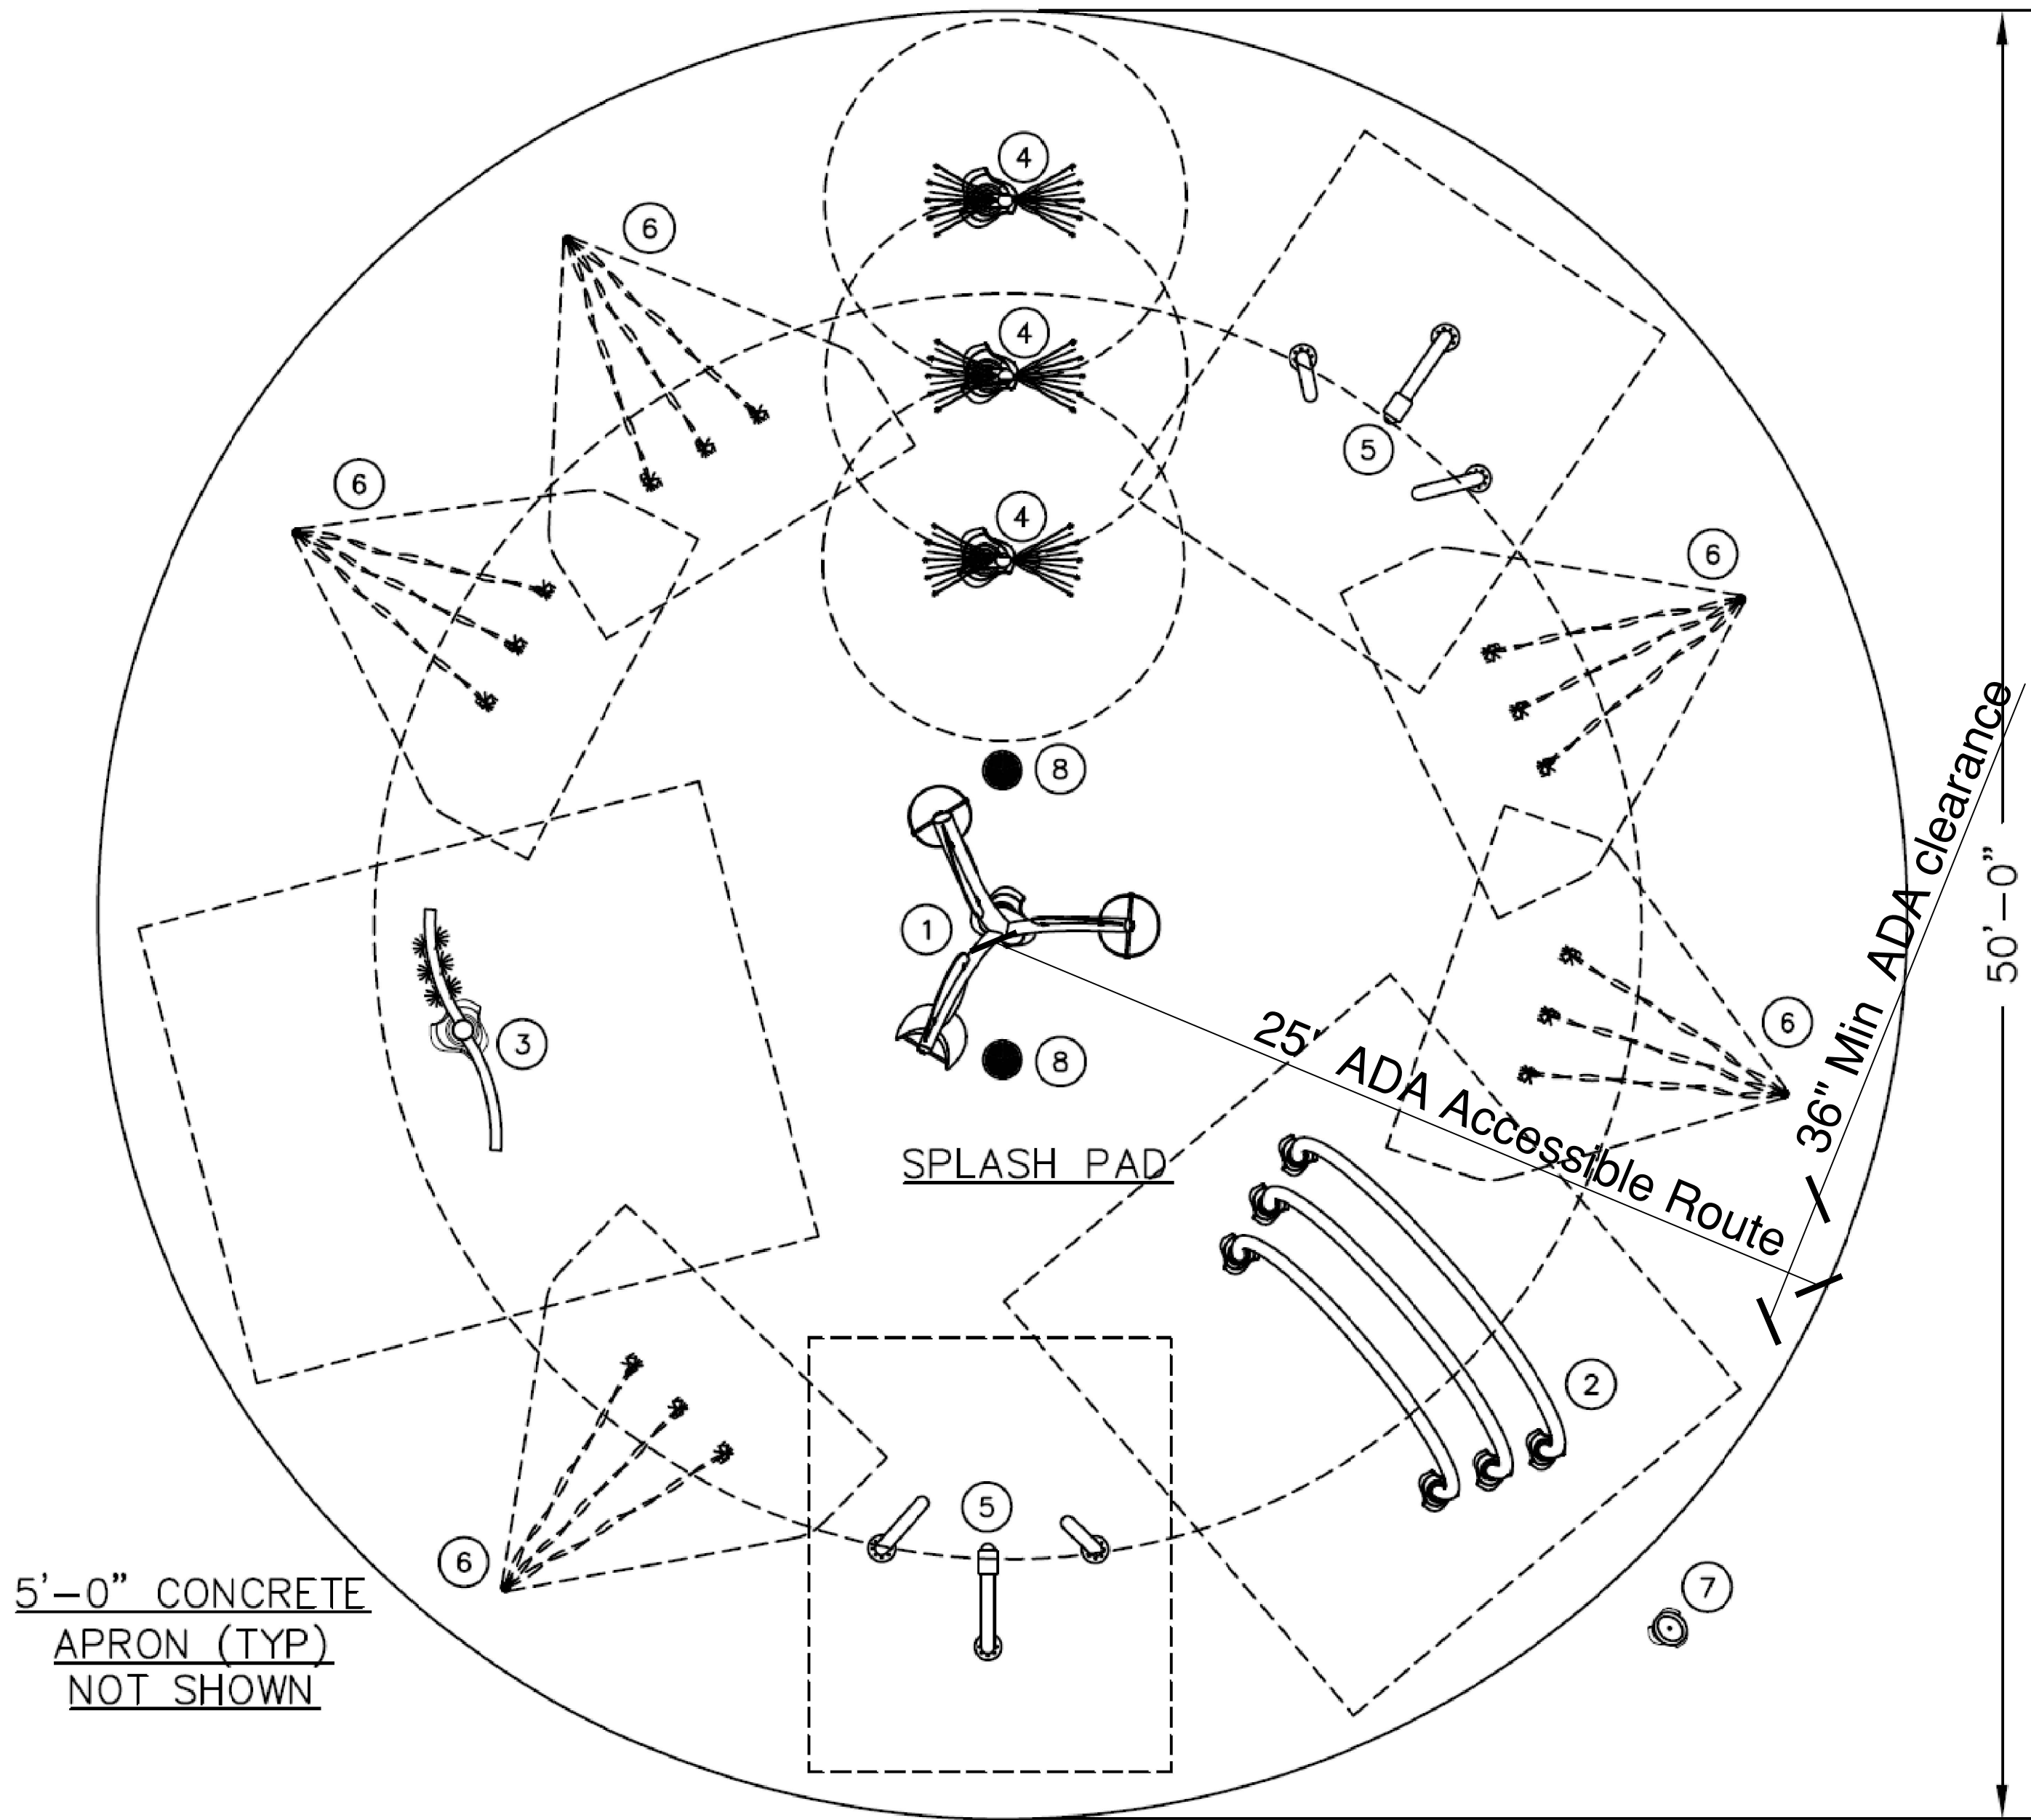


1  
A0.2  
SCALE: NTS

Splash Pad Area - Ground Mounted Plan

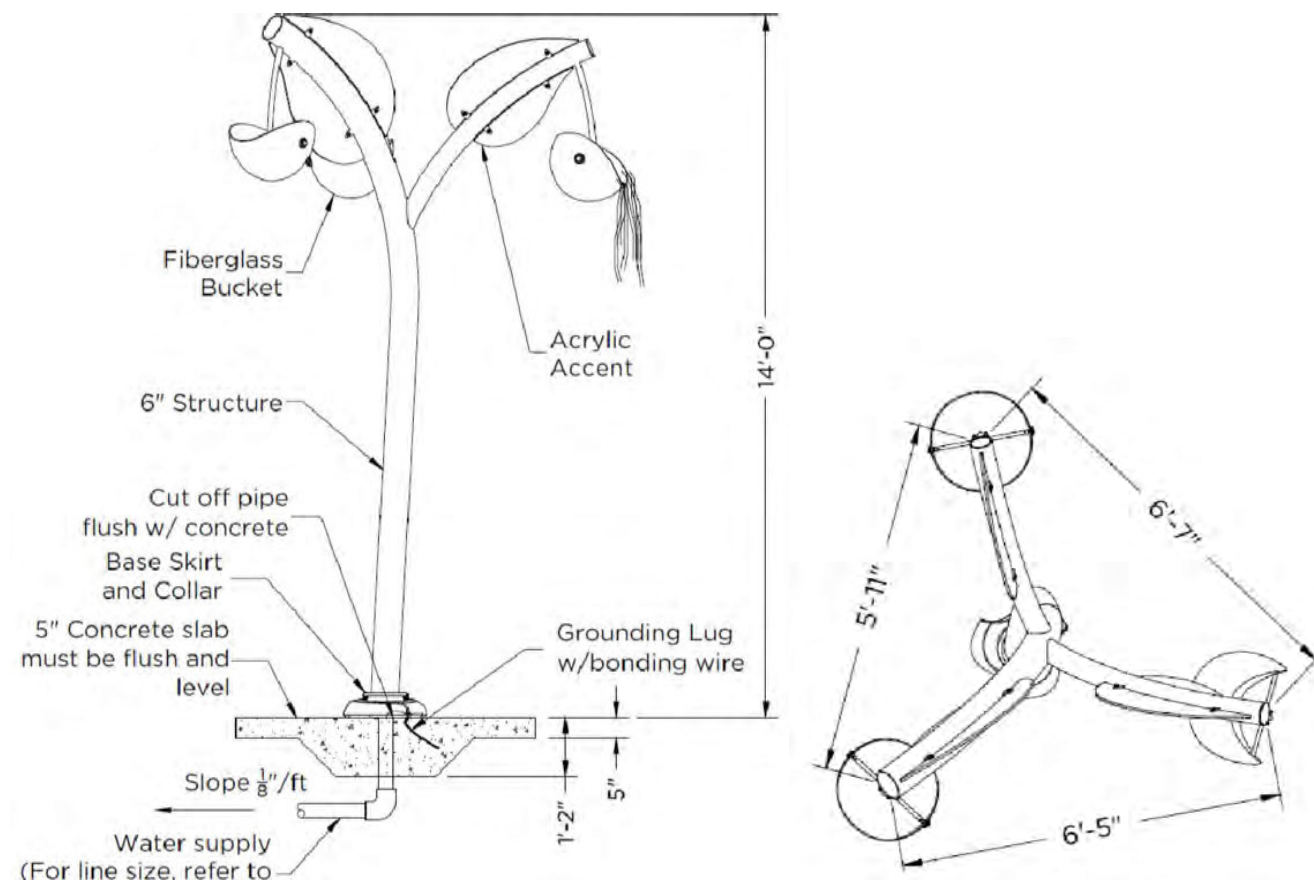


1  
A0.2  
SCALE: NTS

Bucket Trio with Acrylic Plan

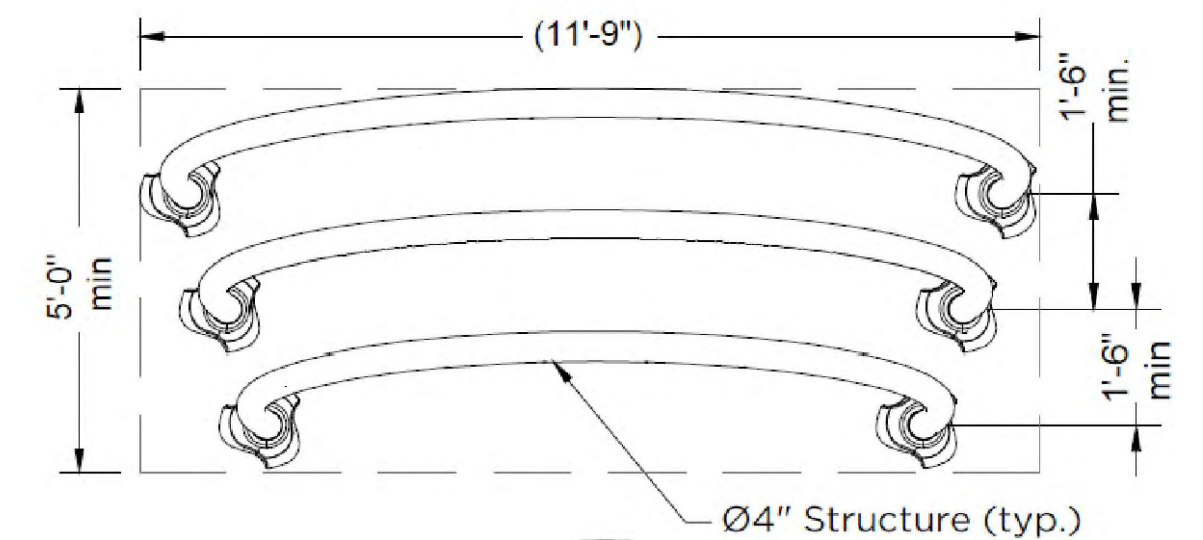

2  
A0.2  
SCALE: NTS

Ripplerun Plan

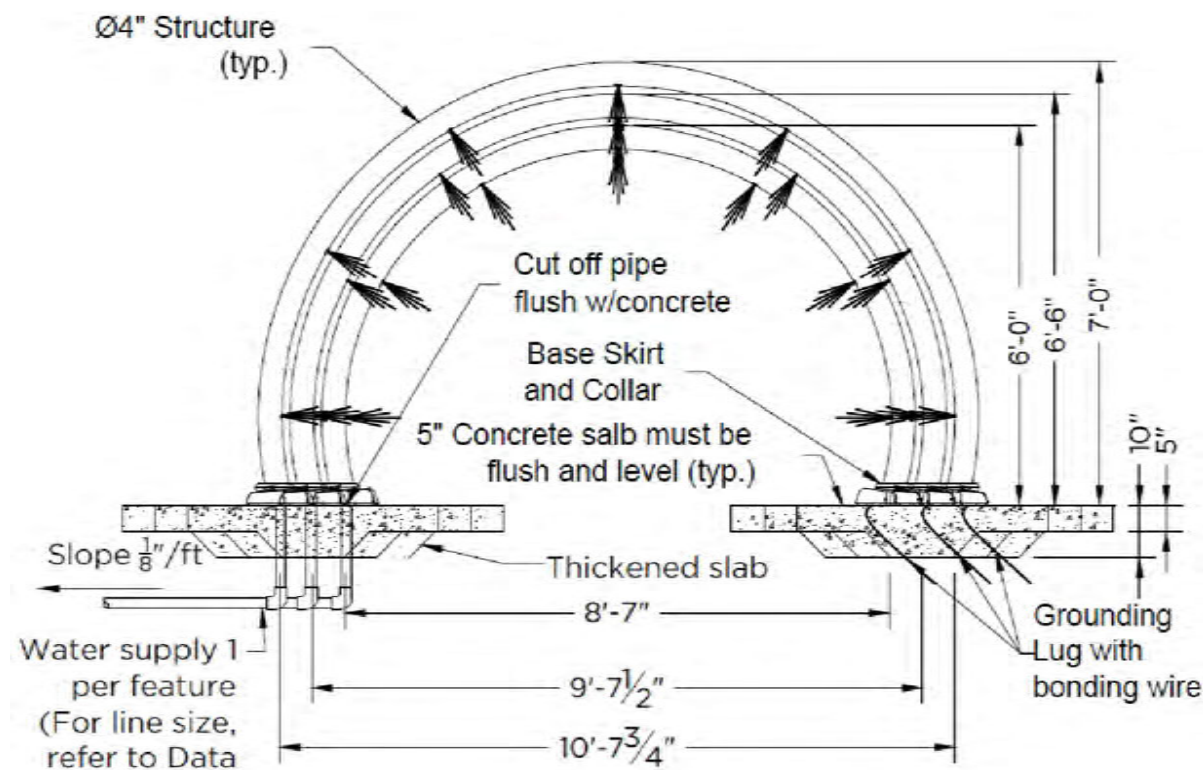

2  
A0.2  
SCALE: NTS

Ripplerun Plan

2009 ICC A117.1 Accessible and Usable Buildings & Facilities.

The specifications in this standard make sites, facilities, buildings, and elements accessible to and usable by people with such physical disabilities as the inability to walk, difficulty walking, reliance on walking aids, blindness and visual impairment, deafness, and hearing impairment, in coordination, reaching and manipulation disabilities, lack of stamina, difficulty interpreting and reacting to sensory information, and extremes of physical size. The intent of this standard is to allow a person with physical disability to independently get to, enter, and use a site, facility, building, or element.

These new recreational criteria are intended to provide a level of coordination between the accessible provisions of this standard and the revised Americans with Disabilities Act (ADA/ABA AG).

402 Accessible Routes  
402.2 Components. Accessible routes shall consist of one or more of the following components: Walking surfaces with a slope not steeper than 1 :20, doors and doorways, ramps, curb ramps excluding the flared sides.

403 Walking Surfaces  
403.1 General. Walking surfaces that are a part of an accessible route shall comply with Section 403.  
403.2 Floor Surface. Floor surfaces shall comply with Section 302.  
403.3 Slope. The running slope of walking surfaces shall not be steeper than 1 :20. The cross slope of a walking surface shall not be steeper than 1 :48.

307.3 Post-Mounted Objects. Objects on posts or pylons shall be permitted to overhang 4 inches (100 mm) maximum where more than 27 inches (685 mm) and not more than 80 inches.

307.4 Vertical Clearance. The vertical clearance shall be 80 inches.

308 Reach Ranges  
308.2 Forward Reach.  
308.2.1 Unobstructed. Where a forward reach is unobstructed, the high forward reach shall be 48 inches (1220 mm) maximum and the low forward reach shall be 15 inches (380 mm) minimum above the floor.

**Aquavator** is a structure that has a low voltage touch sensor within the cap of the bollard. When patrons touch the top of the bollard a signal will go to the control panel to activate water flow. Activation bollards activate the entire splash pad features or designed zoned areas.


- Stainless steel 4" diameter structure with 150 lb mounting flange
- Mounting hardware
- Touch sensor
- 2 piece base skirt
- 2 piece collar

**Design Details**  
\*Surface finishes and/or site furnishings shown are conceptual and provided by others.

| Proposed Color Palette                      | Project Details                          |
|---------------------------------------------|------------------------------------------|
| <b>Paint Colors</b><br>Orange, Green, Teal  | <b>Dimensions</b><br>50'-0" Diameter     |
| <b>Acrylic Colors</b><br>Light Blue, Yellow | <b>Total System Flow Rate</b><br>100 GPM |


Note: Refer to Play Components - Equipment Manufacturing Products & Specifications. PDF

This sheet is information supplied by the equipment manufacturer supplementary intended to provide general use information. This sheet is not construction information. The equipment use is represented as intended for safe recreation use. provide and install the products as they are located and dimensioned in the sheets provided as construction drawings,

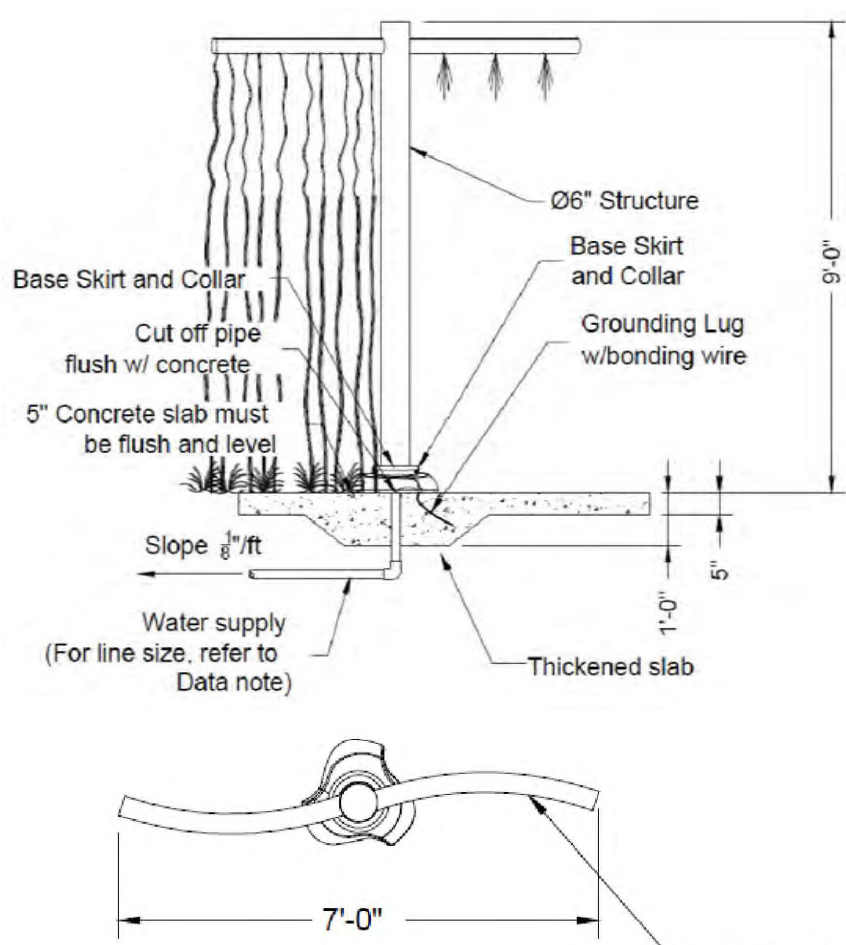


3  
A0.2  
SCALE: NTS

Uniflow Plan & Elevation

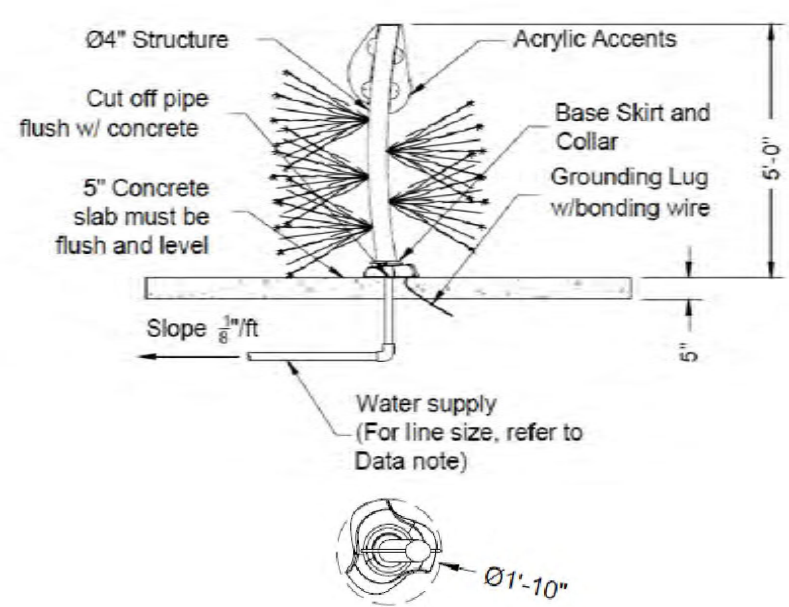


4  
A0.2  
SCALE: NTS

Vaporarc Acrylic Plan & Elev.

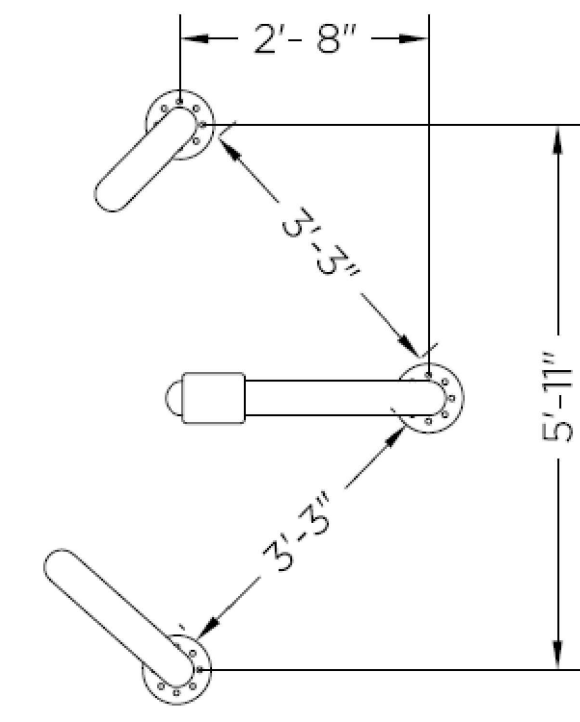


5  
A0.2  
SCALE: NTS

Reeds Top Plan

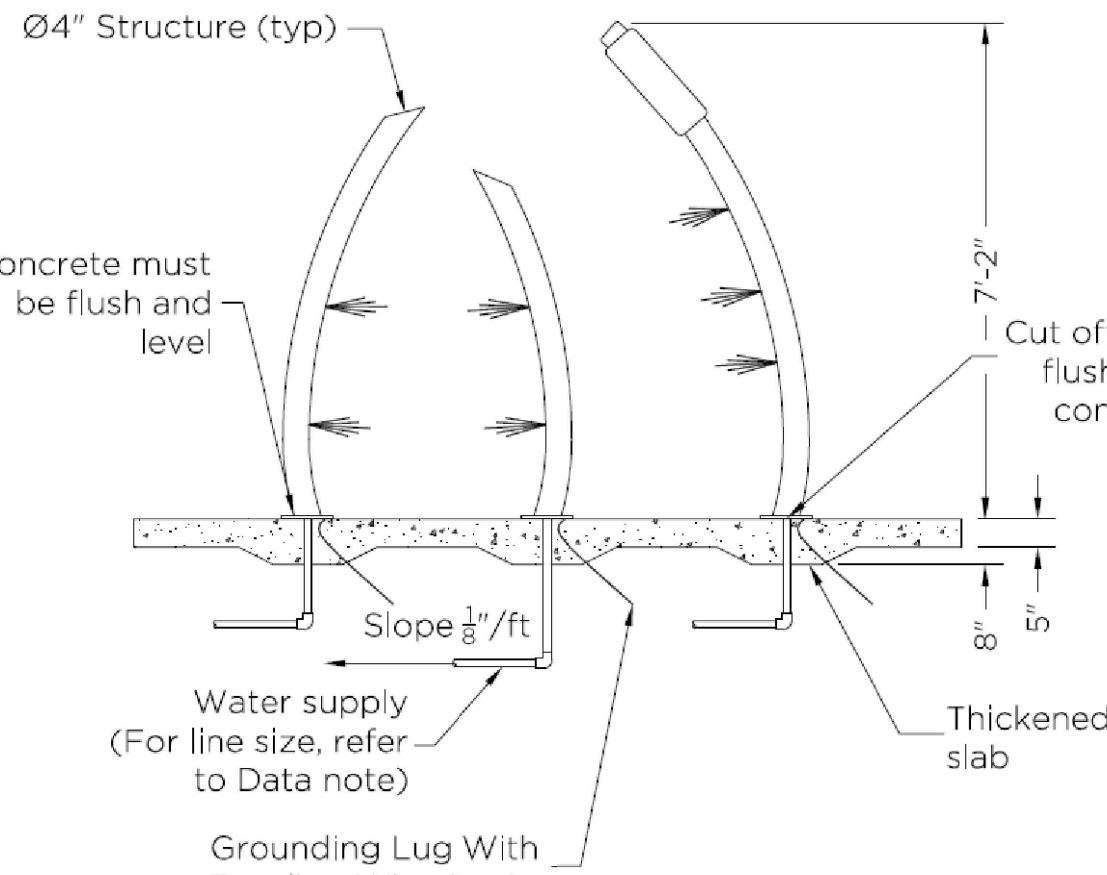


5  
A0.2  
SCALE: NTS

Reeds Elevation

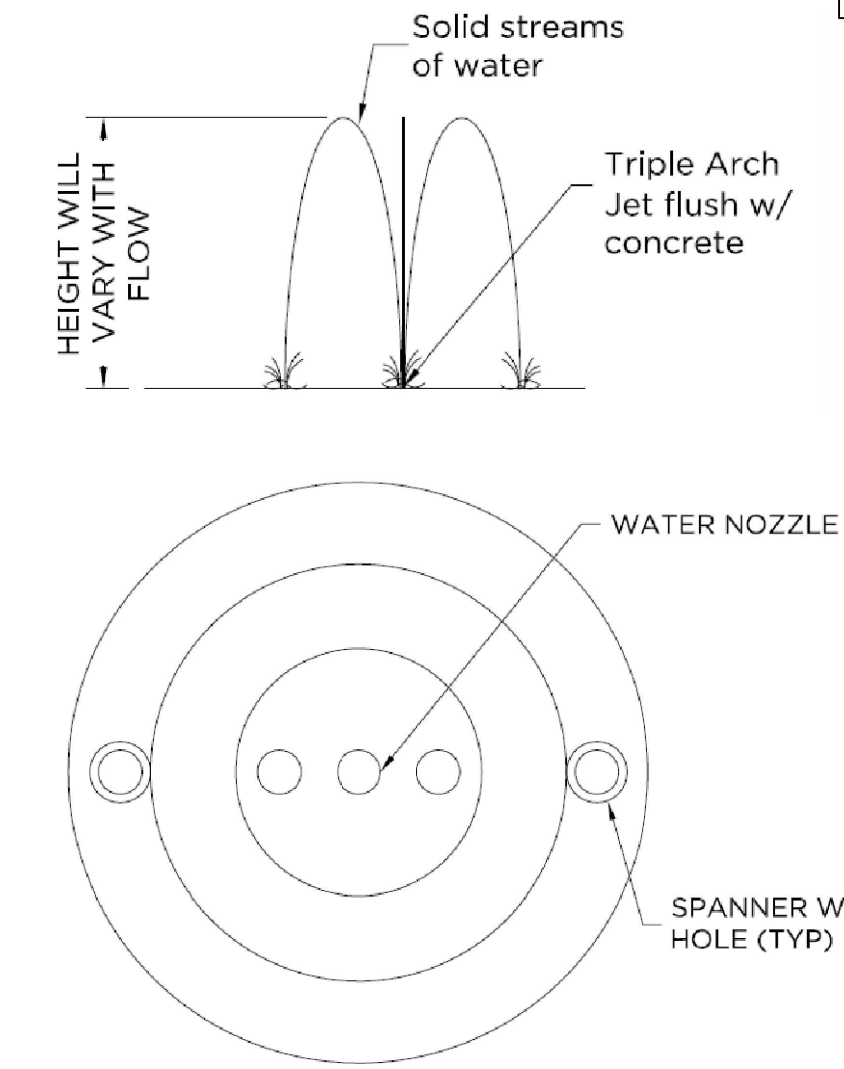

6  
A0.2  
SCALE: NTS

Triple Arch Jet Nozzle Top Plan & Elev.

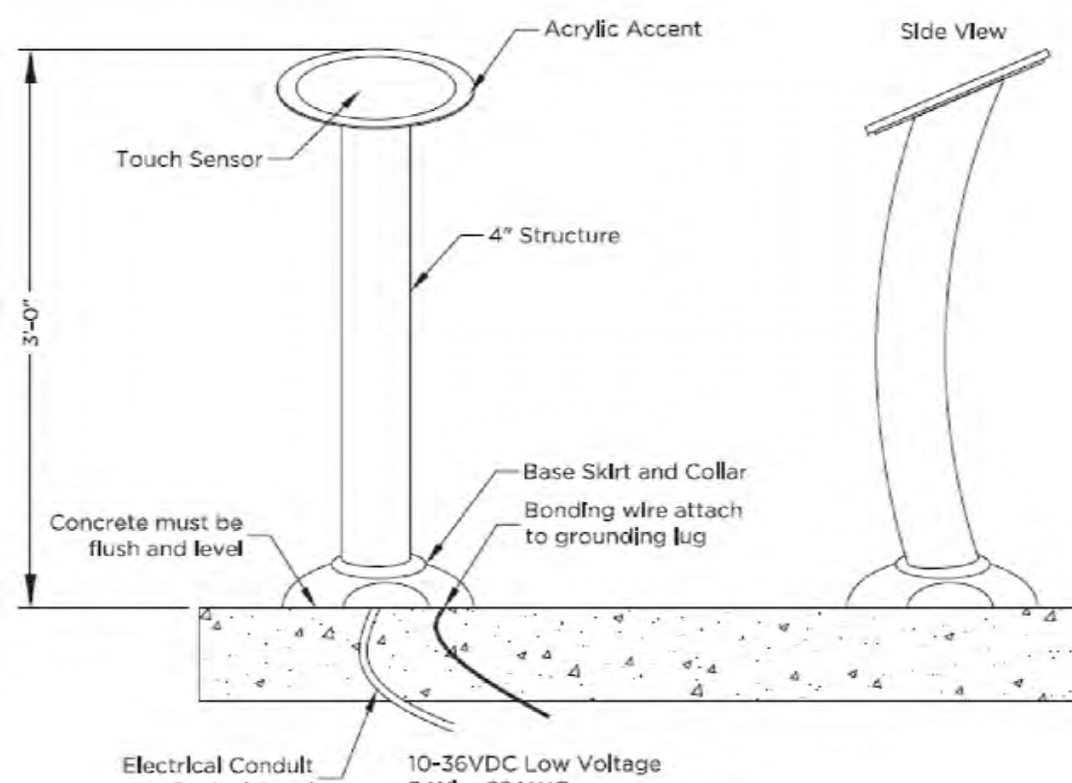

7  
A0.2  
SCALE: NTS

Aquavator Elevation



Drawings & Specifications as Instruments of Service. These drawings are not to be used for any other project or purpose without the written consent of the engineer. The engineer is not responsible for confirming and correlating dimensions at construction means, methods, techniques, sequences, or procedures, or for safety precautions and programs in connection with the project.

© Tusick & Associates Architects, Inc.

**TAA**  
Tusick & Associates Architects, Inc.  
123 3rd Street, Blawnox, PA 15238  
Voice: 412-781-8896, Email: info@tusickarchitects.com


| REVISIONS    |          |
|--------------|----------|
| DRAWN BY     | JAG      |
| CHECKED BY   | SBT      |
| DATE ISSUED  | 04/23/24 |
| DATE PRINTED | 04/23/24 |

Accessible Splash Pad, Details & Elevations  
HACP NVH - Family Recreational Area  
525 Mt Pleasant Road,  
Pittsburgh, PA 15214

SHEET NUMBER:


A0.2



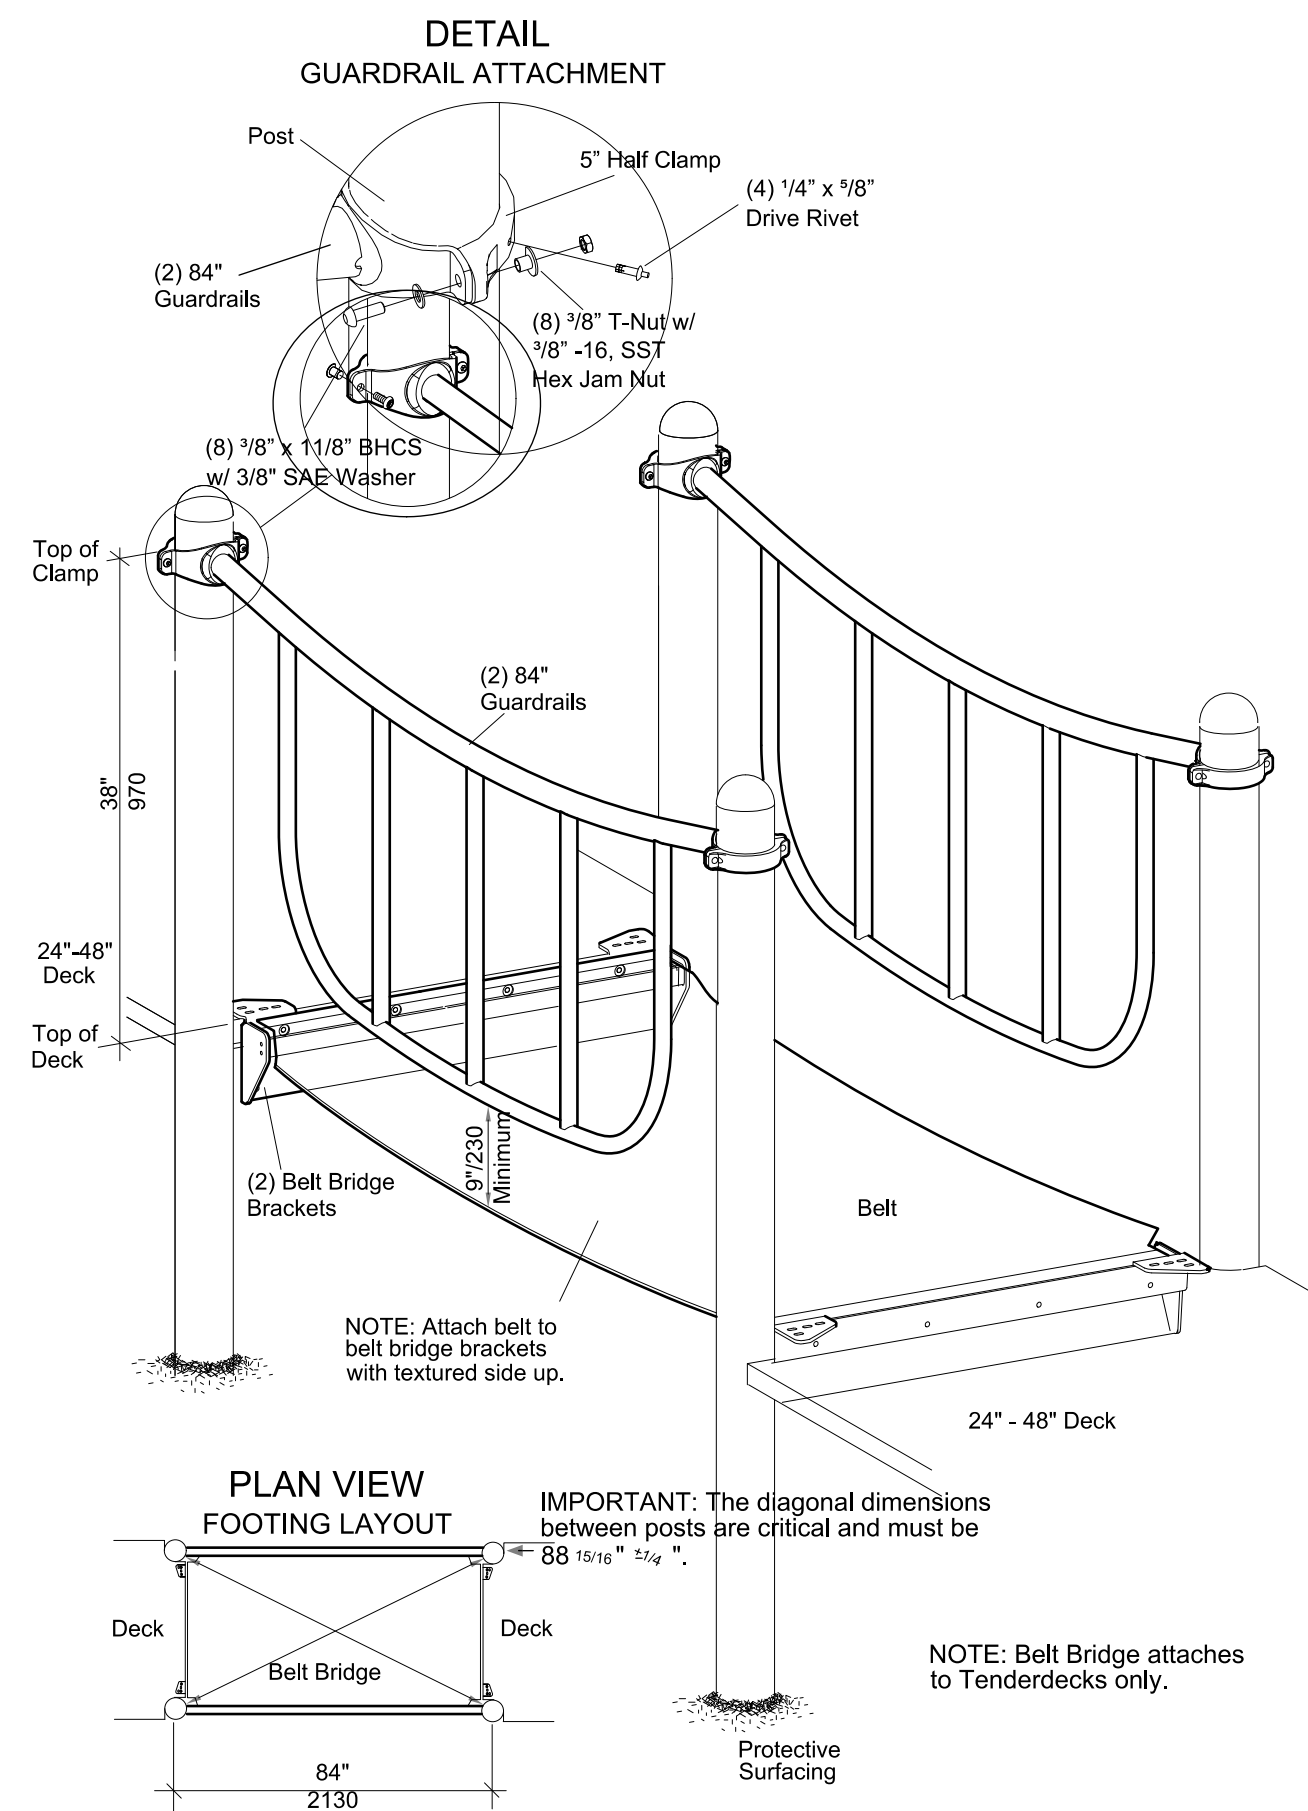


PlayBooster


1 Belt Bridge  
L103.5 SCALE: NTS

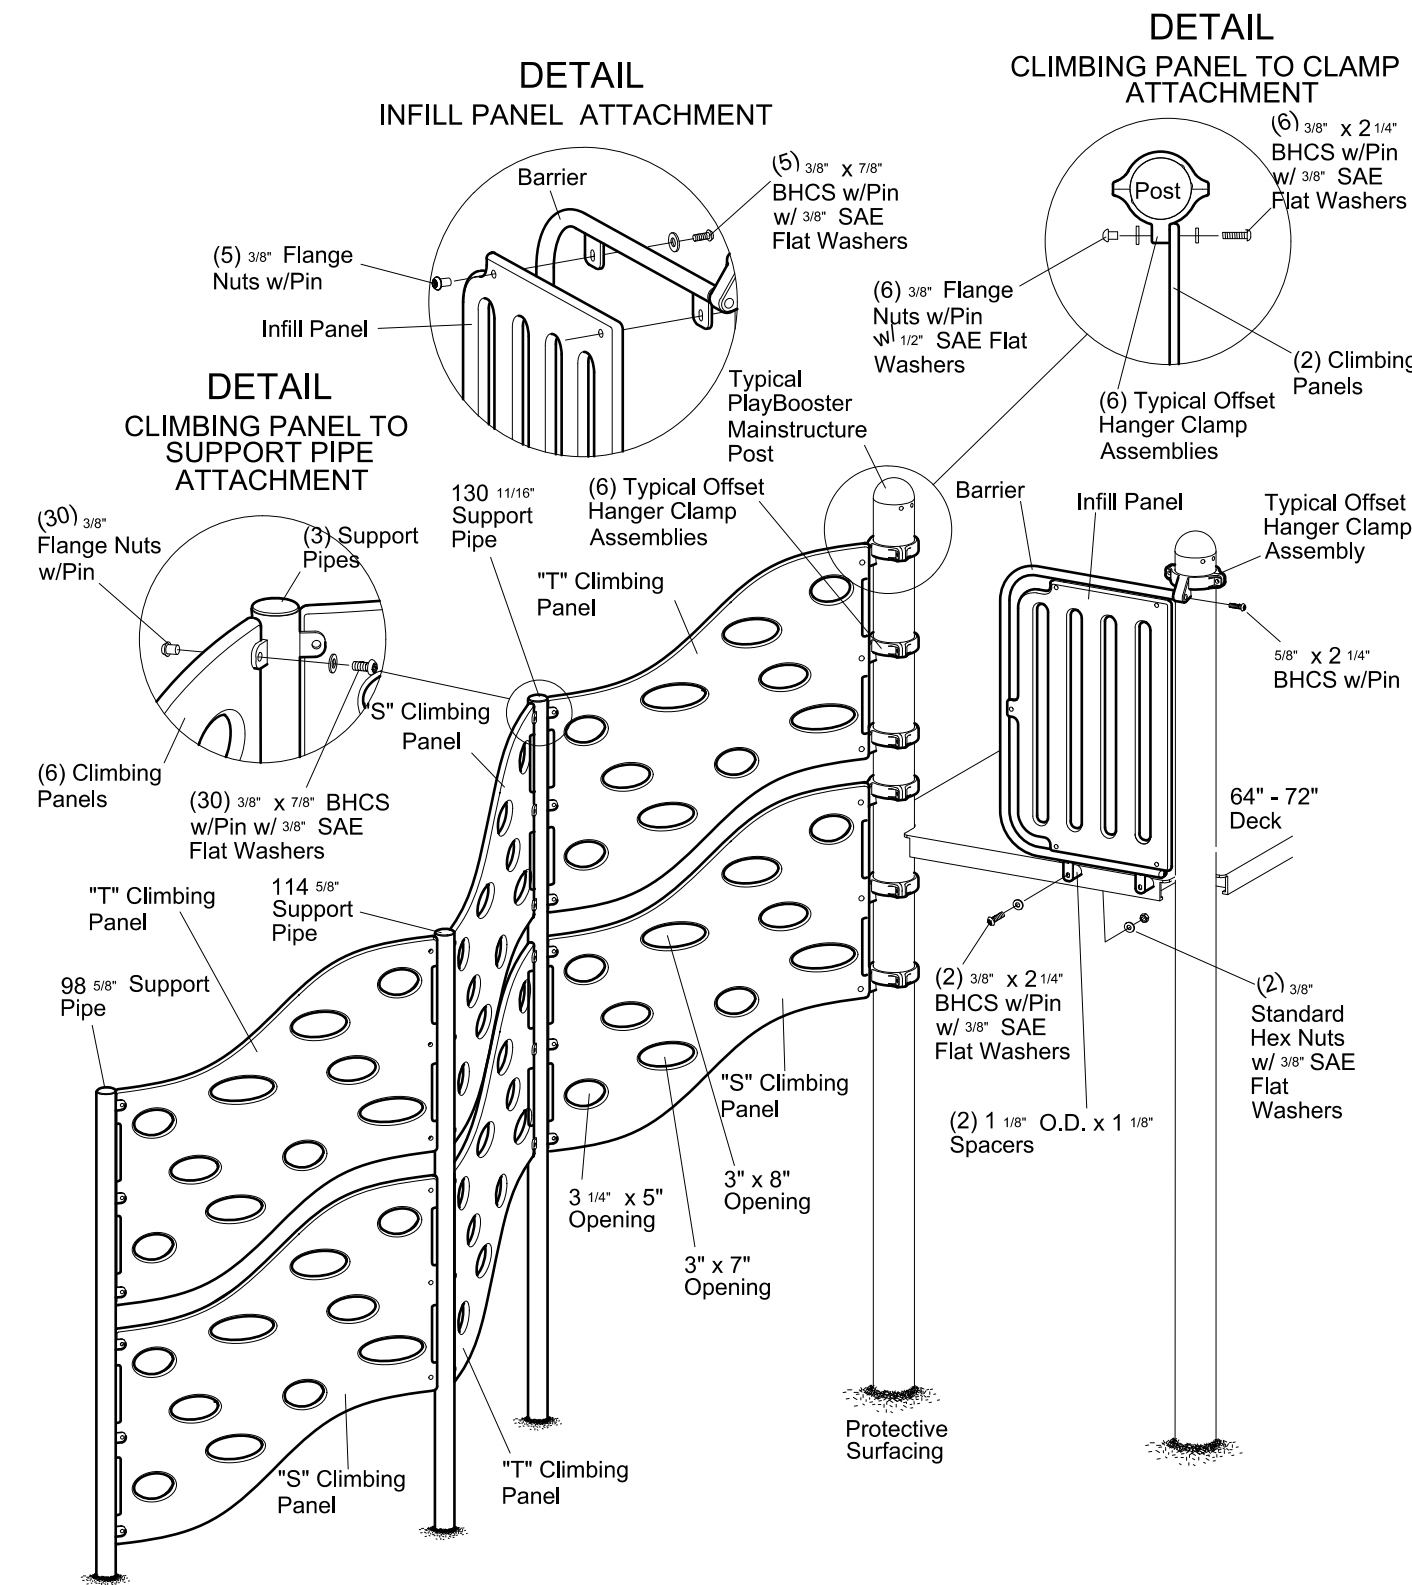


2 3-Panel Cascade Climber  
L103.5 SCALE: NTS

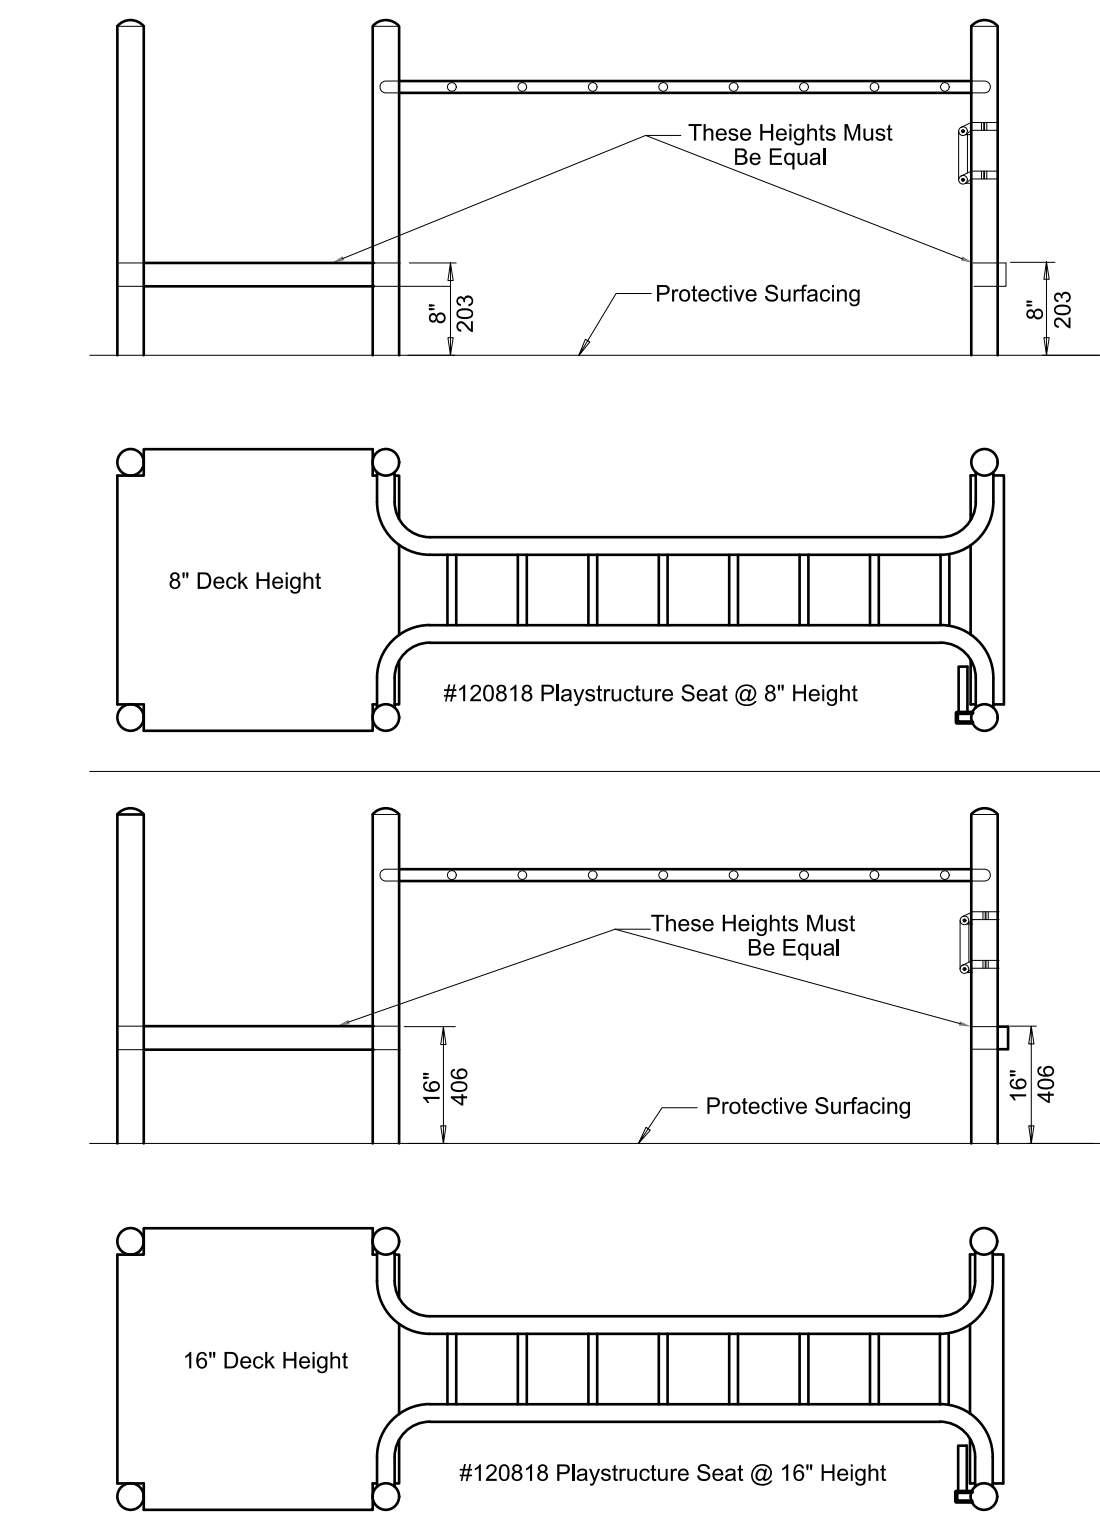


3 Access/Landing Seat  
L103.5 SCALE: NTS

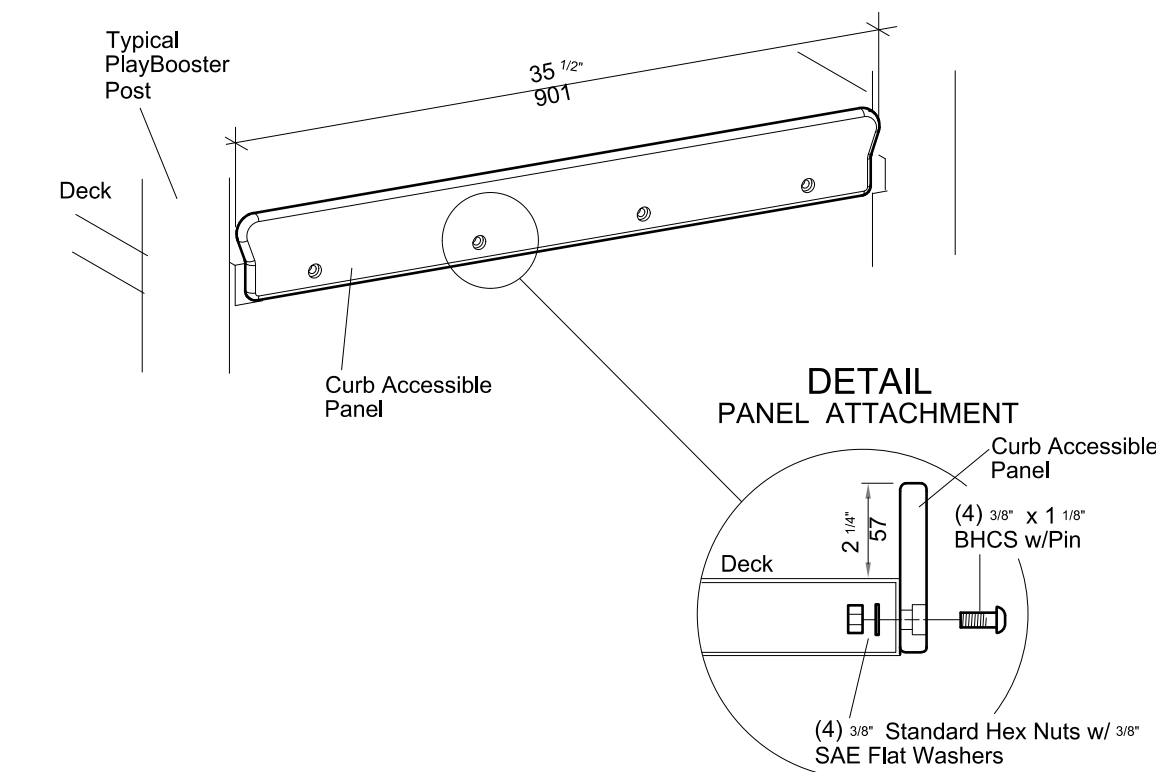

4 Reach Panel Curb  
L103.5 SCALE: NTS

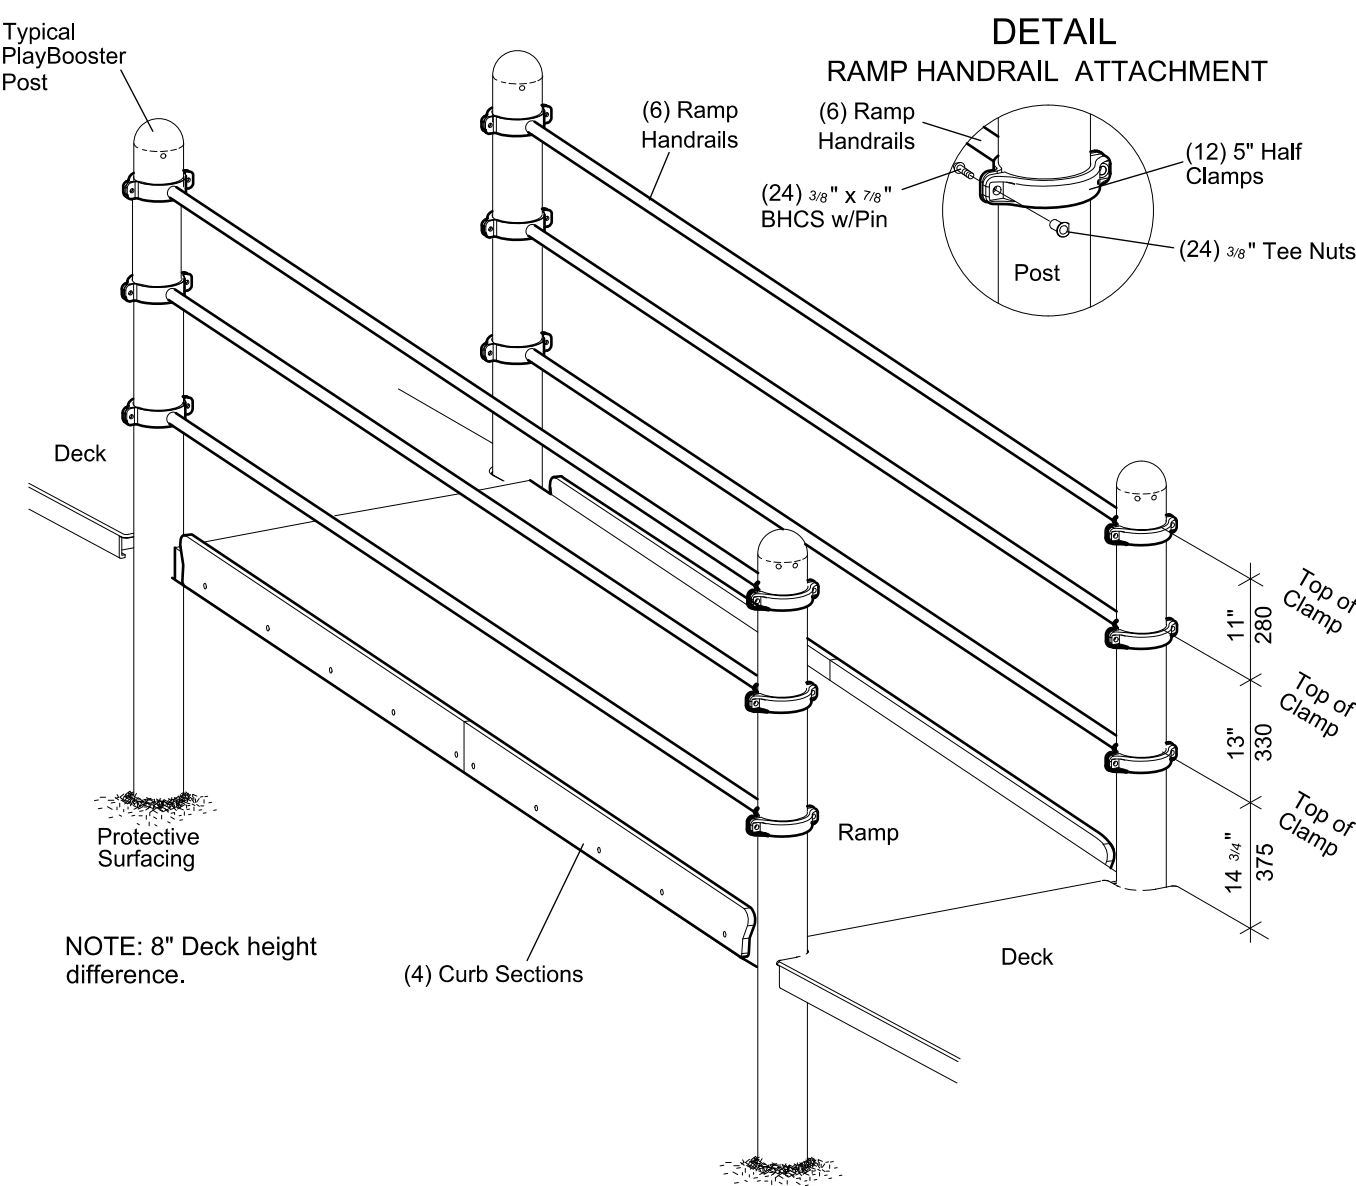

5 ASTM Ramp with Guardrail/Handrail  
L103.5 SCALE: NTS

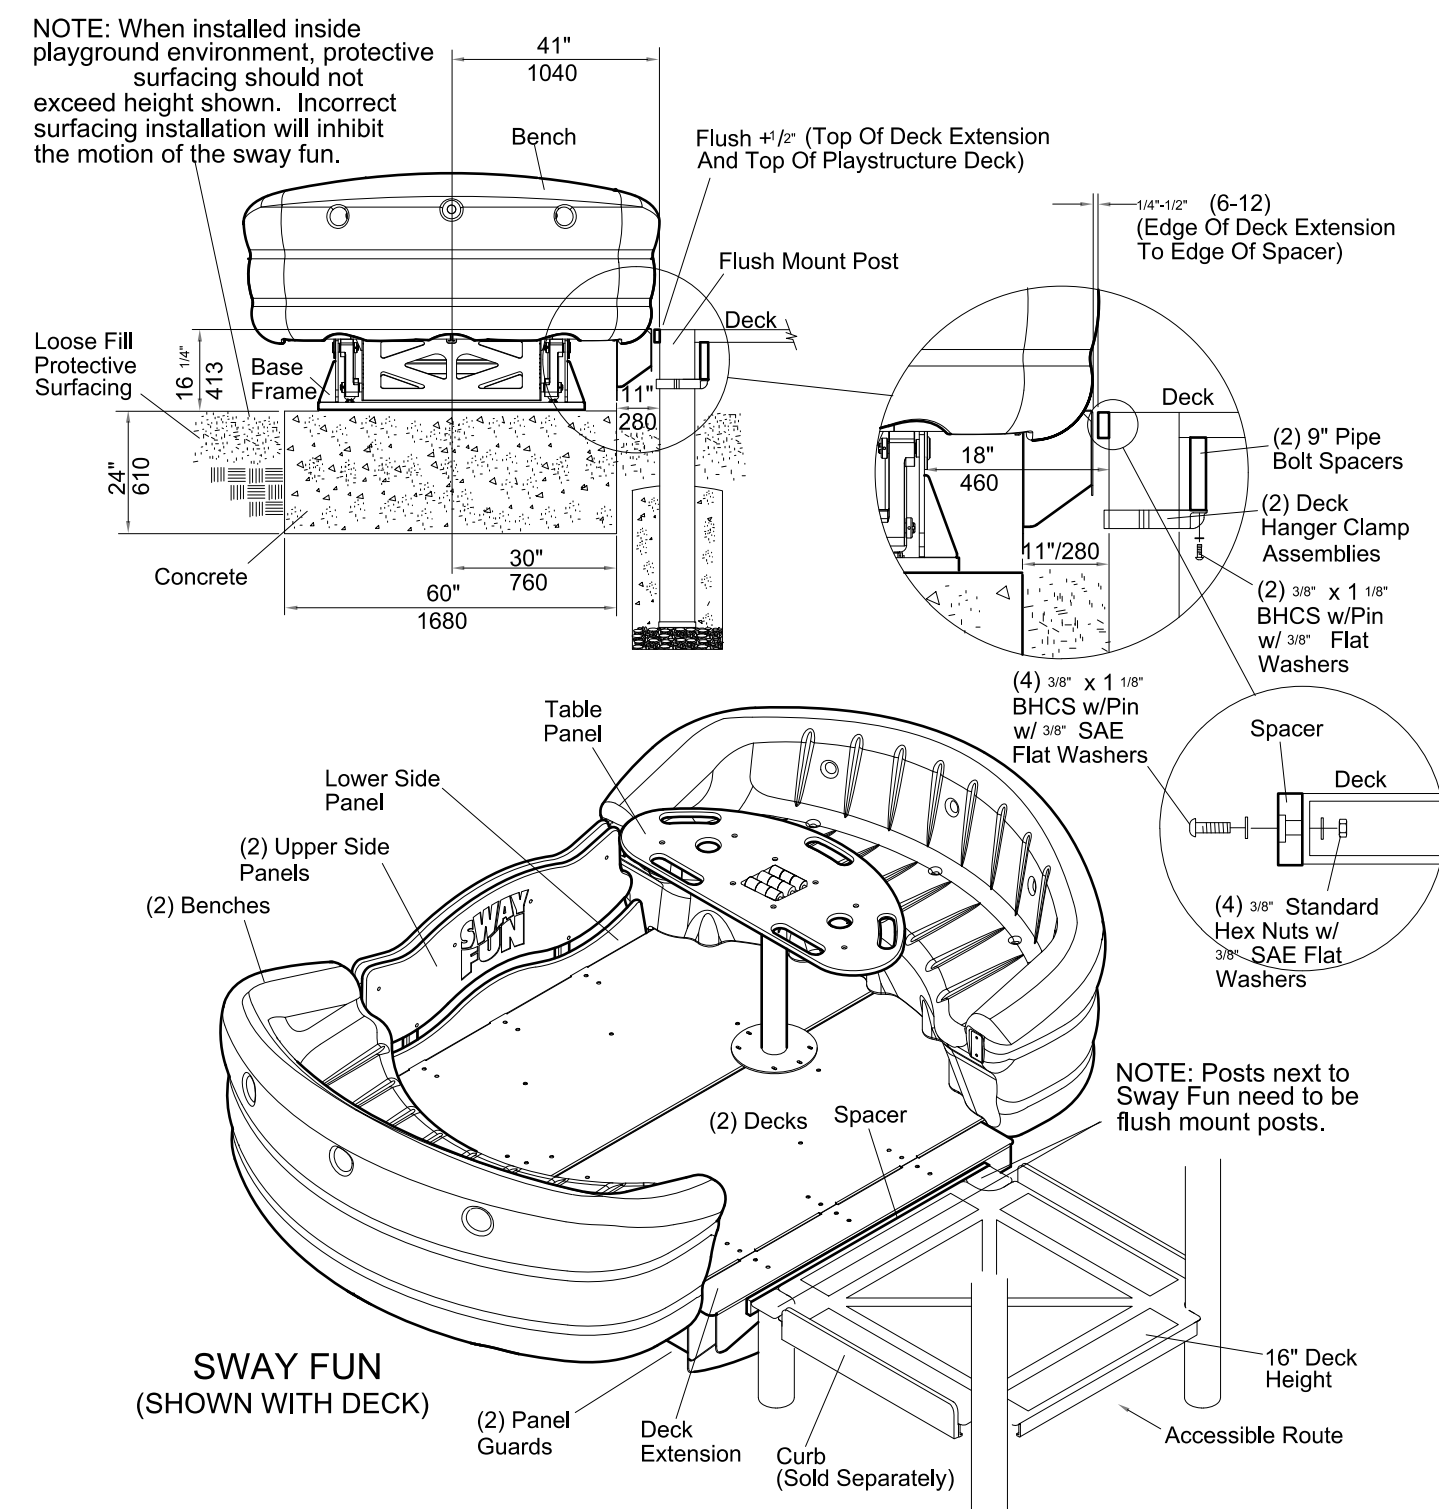

6 Sway Fun® Glider  
L103.5 SCALE: NTS

2009 ICC A117.1 Accessible and Usable Buildings & Facilities.

The specifications in this standard make sites, facilities, buildings, and elements accessible to and usable by people with such physical disabilities as the inability to walk, difficulty walking, reliance on walking aids, blindness and visual impairment, deafness, and hearing impairment, in coordination, reaching and manipulation disabilities, lack of stamina, difficulty interpreting and reacting to sensory information, and extremes of physical size. The intent of this standard is to allow a person with physical disability to independently get to, enter, and use a site, facility, building, or element.

These new recreational criteria are intended to provide a level of coordination between the accessible provisions of this standard and the revised Americans with Disabilities Act (ADA/ABA AG).

402 Accessible Routes  
402.2 Components. Accessible routes shall consist of one or more of the following components: Walking surfaces with a slope not steeper than 1 :20, doors and doorways, ramps, curb ramps excluding the flared sides.


403 Walking Surfaces  
403.1 General. Walking surfaces that are a part of an accessible route shall comply with Section 403.  
403.2 Floor Surface. Floor surfaces shall comply with Section 302.  
403.3 Slope. The running slope of walking surfaces shall not be steeper than 1 :20. The cross slope of a walking surface shall not be steeper than 1 :48.

307.3 Post-Mounted Objects. Objects on posts or pylons shall be permitted to overhang 4 inches (100 mm) maximum where more than 27 inches (685 mm) and not more than 80 inches.

307.4 Vertical Clearance. The vertical clearance shall be 80 inches.

308 Reach Ranges 308.2 Forward Reach.  
308.2.1 Unobstructed. Where a forward reach is unobstructed, the high forward reach shall be 48 inches (1220 mm) maximum and the low forward reach shall be 15 inches (380 mm) minimum above the floor.

NOTE: ALL DETAILS ON THIS SHEET DEVELOPED BY LANDSCAPE STRUCTURES. PHONE: (763) 972-5200

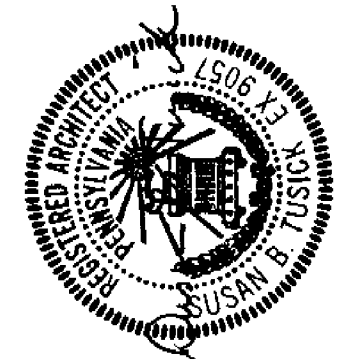

DRAWINGS & SPECIFICATIONS AS INSTRUMENTS OF SERVICE. THESE DRAWINGS ARE THE PROPERTY OF TUSICK & ASSOCIATES ARCHITECTS, INC. AND ARE NOT TO BE REPRODUCED OR TRANSMITTED IN ANY FORM OR BY ANY MEANS, ELECTRONIC OR MECHANICAL, INCLUDING PHOTOCOPYING, RECORDING, OR BY ANY INFORMATION STORAGE AND RETRIEVAL SYSTEM, WITHOUT THE WRITTEN PERMISSION OF TUSICK & ASSOCIATES ARCHITECTS, INC. PROJECTS EXCEPT BY AGREEMENT IN WRITING WITH APPROPRIATE AUTHORITY. THESE DRAWINGS ARE NOT TO BE USED FOR ANY OTHER PROJECTS WITHOUT THE WRITTEN PERMISSION OF TUSICK & ASSOCIATES ARCHITECTS, INC. TUSICK & ASSOCIATES ARCHITECTS, INC. IS NOT RESPONSIBLE FOR CONFORMING AND CORRELATING DIMENSIONS AT CONSTRUCTION MEANS, METHODS, TECHNIQUES, SEQUENCES, OR PROCEDURES, OR FOR SAFETY PRECAUTIONS AND PROGRAMS IN CONNECTION WITH THE PROJECT.

© Tusick & Associates Architects, Inc.

**TAA**  
**Tusick & Associates Architects, Inc.**  
123 3rd Street, Blawnox, PA 15238  
Voice: 412-781-8896, Email: info@tusickarchitects.com


| REVISIONS    |          |
|--------------|----------|
| DRAWN BY     | JAG      |
| CHECKED BY   | SBT      |
| DATE ISSUED  | 06/04/24 |
| DATE PRINTED | 06/04/24 |

Accessible Playground, Details & Elevations  
HACP NVH - Family Recreational Area  
525 Mt Pleasant Road,  
Pittsburgh, PA 15214


SHEET NUMBER:

A0.3




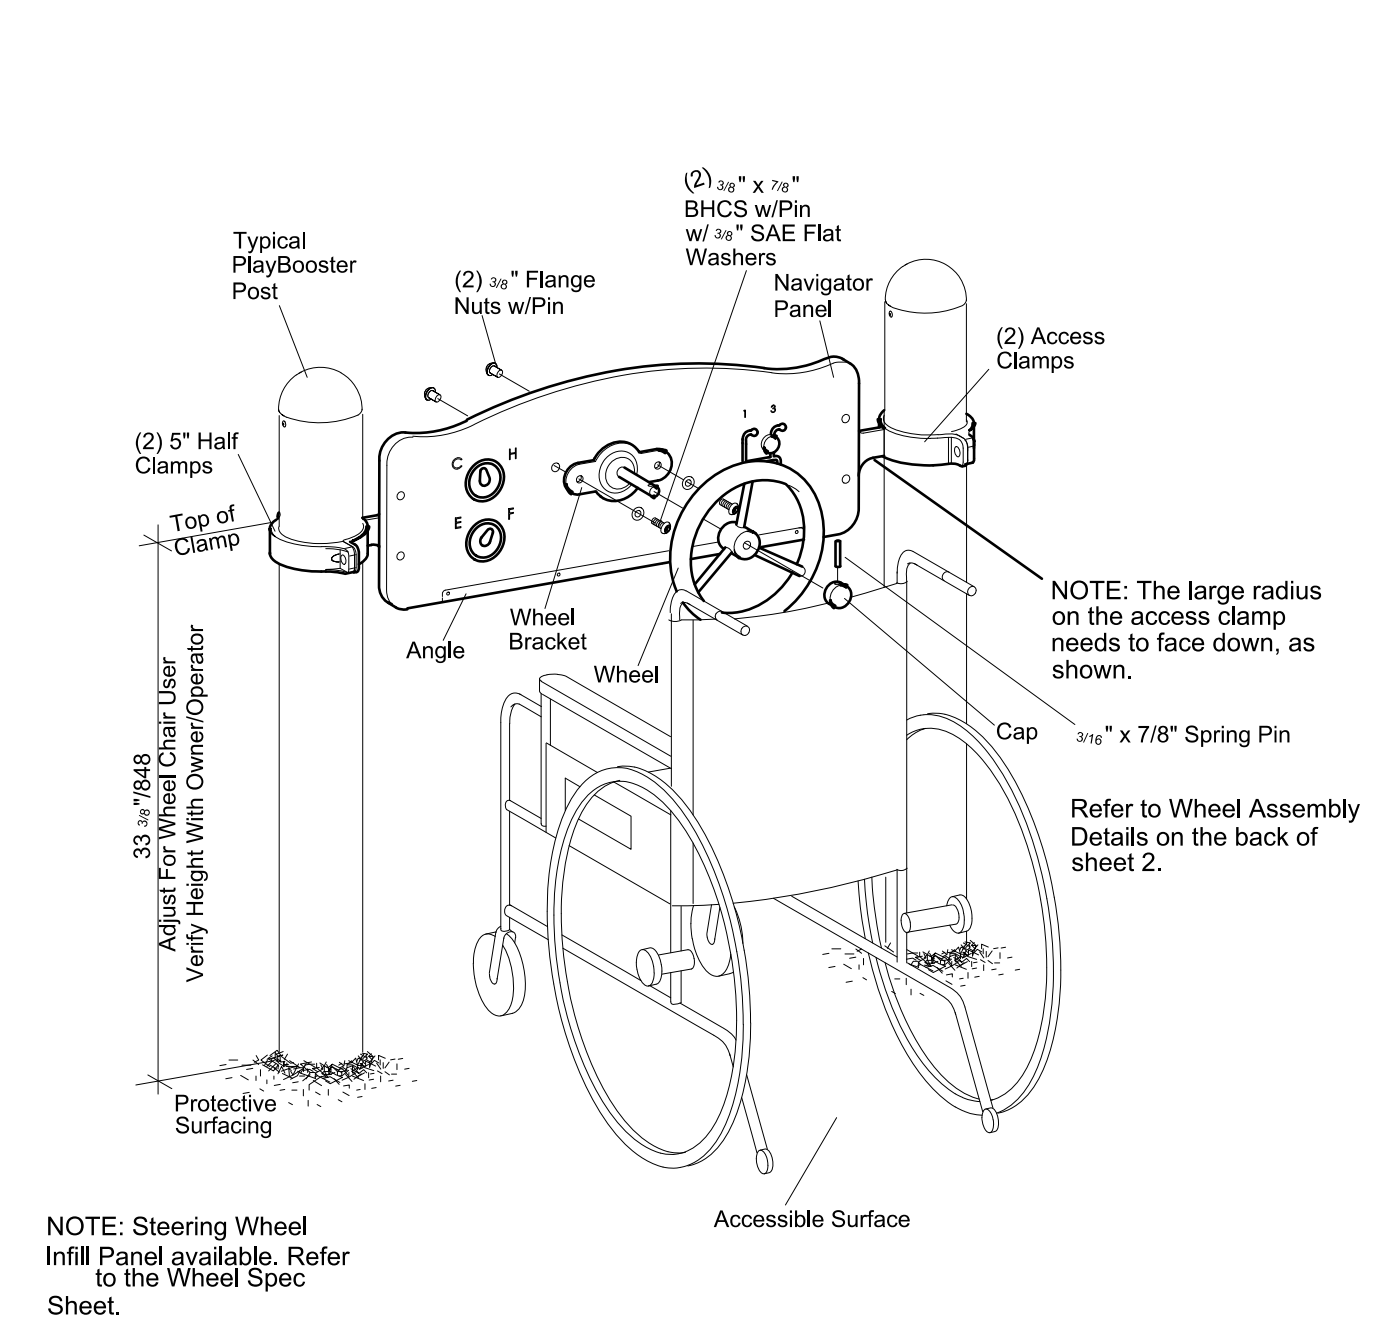


1 Navigator Panel  
L103.6 SCALE: NTS

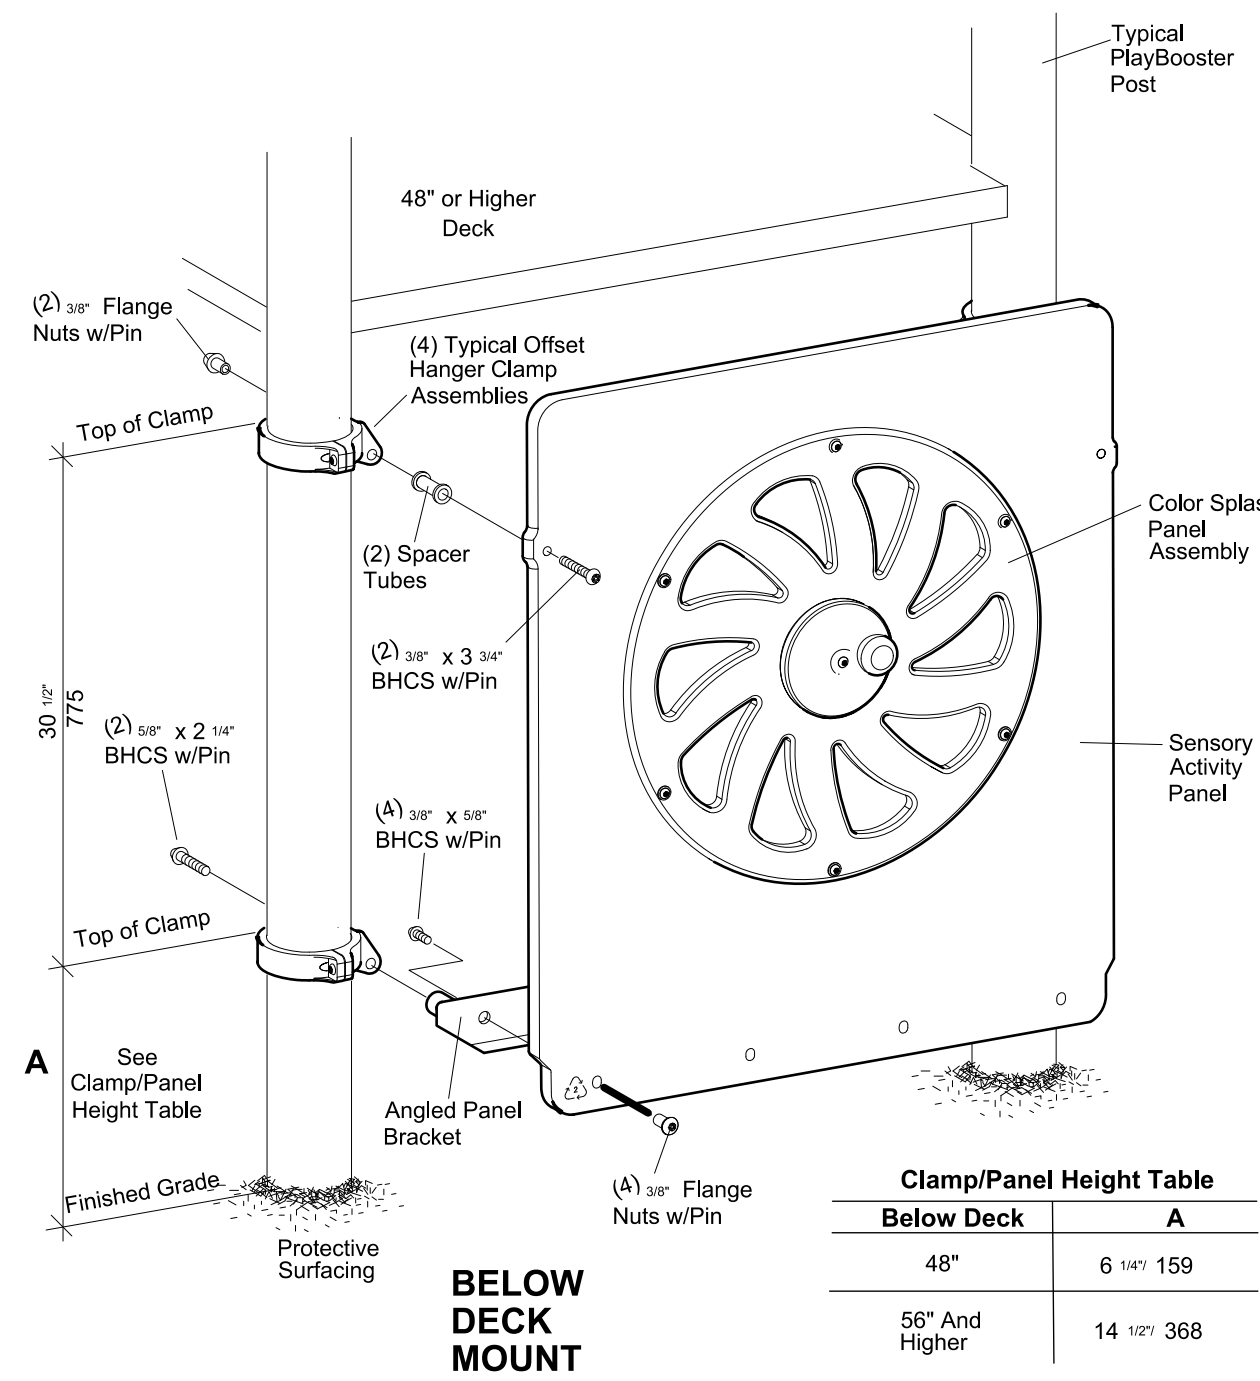


4 Color Splash Panel™  
L103.6 SCALE: NTS

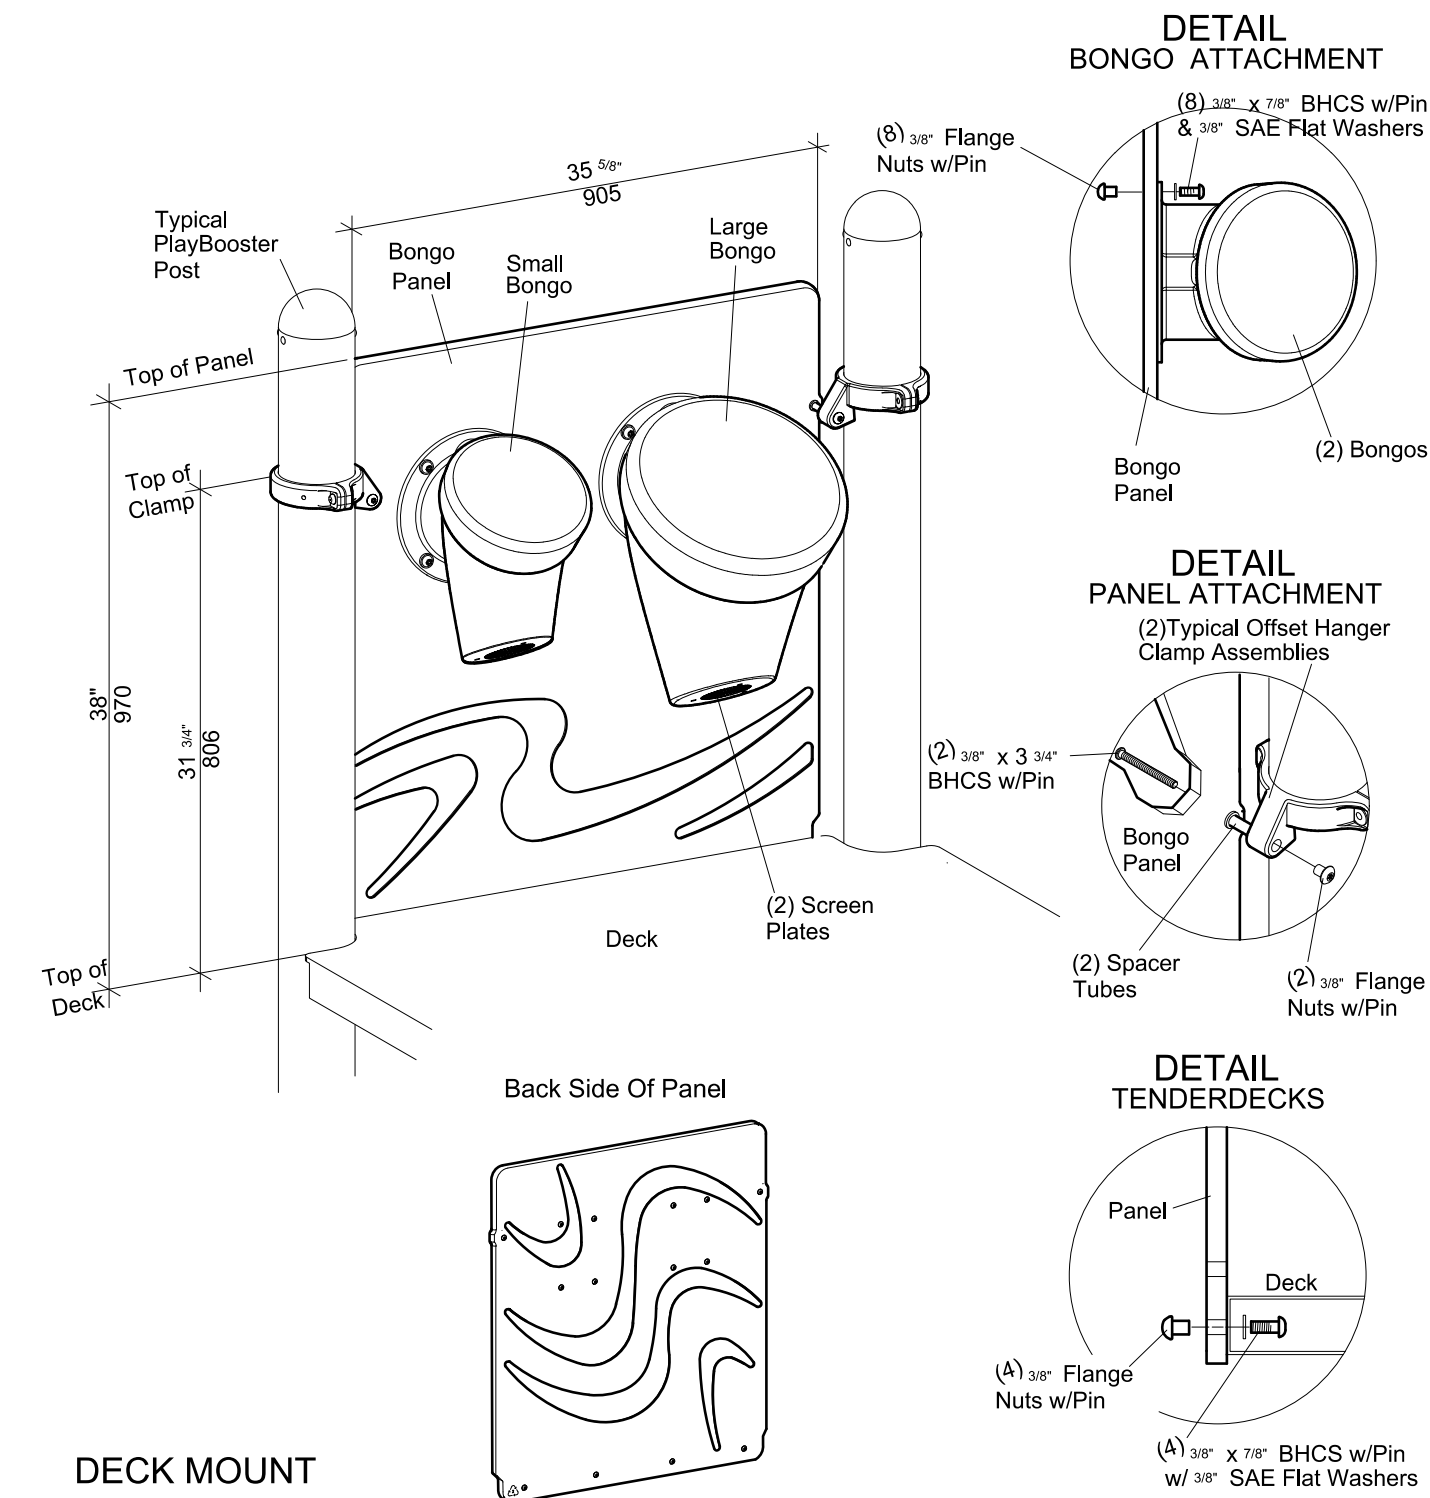

2 Bongo Panel®  
L103.6 SCALE: NTS

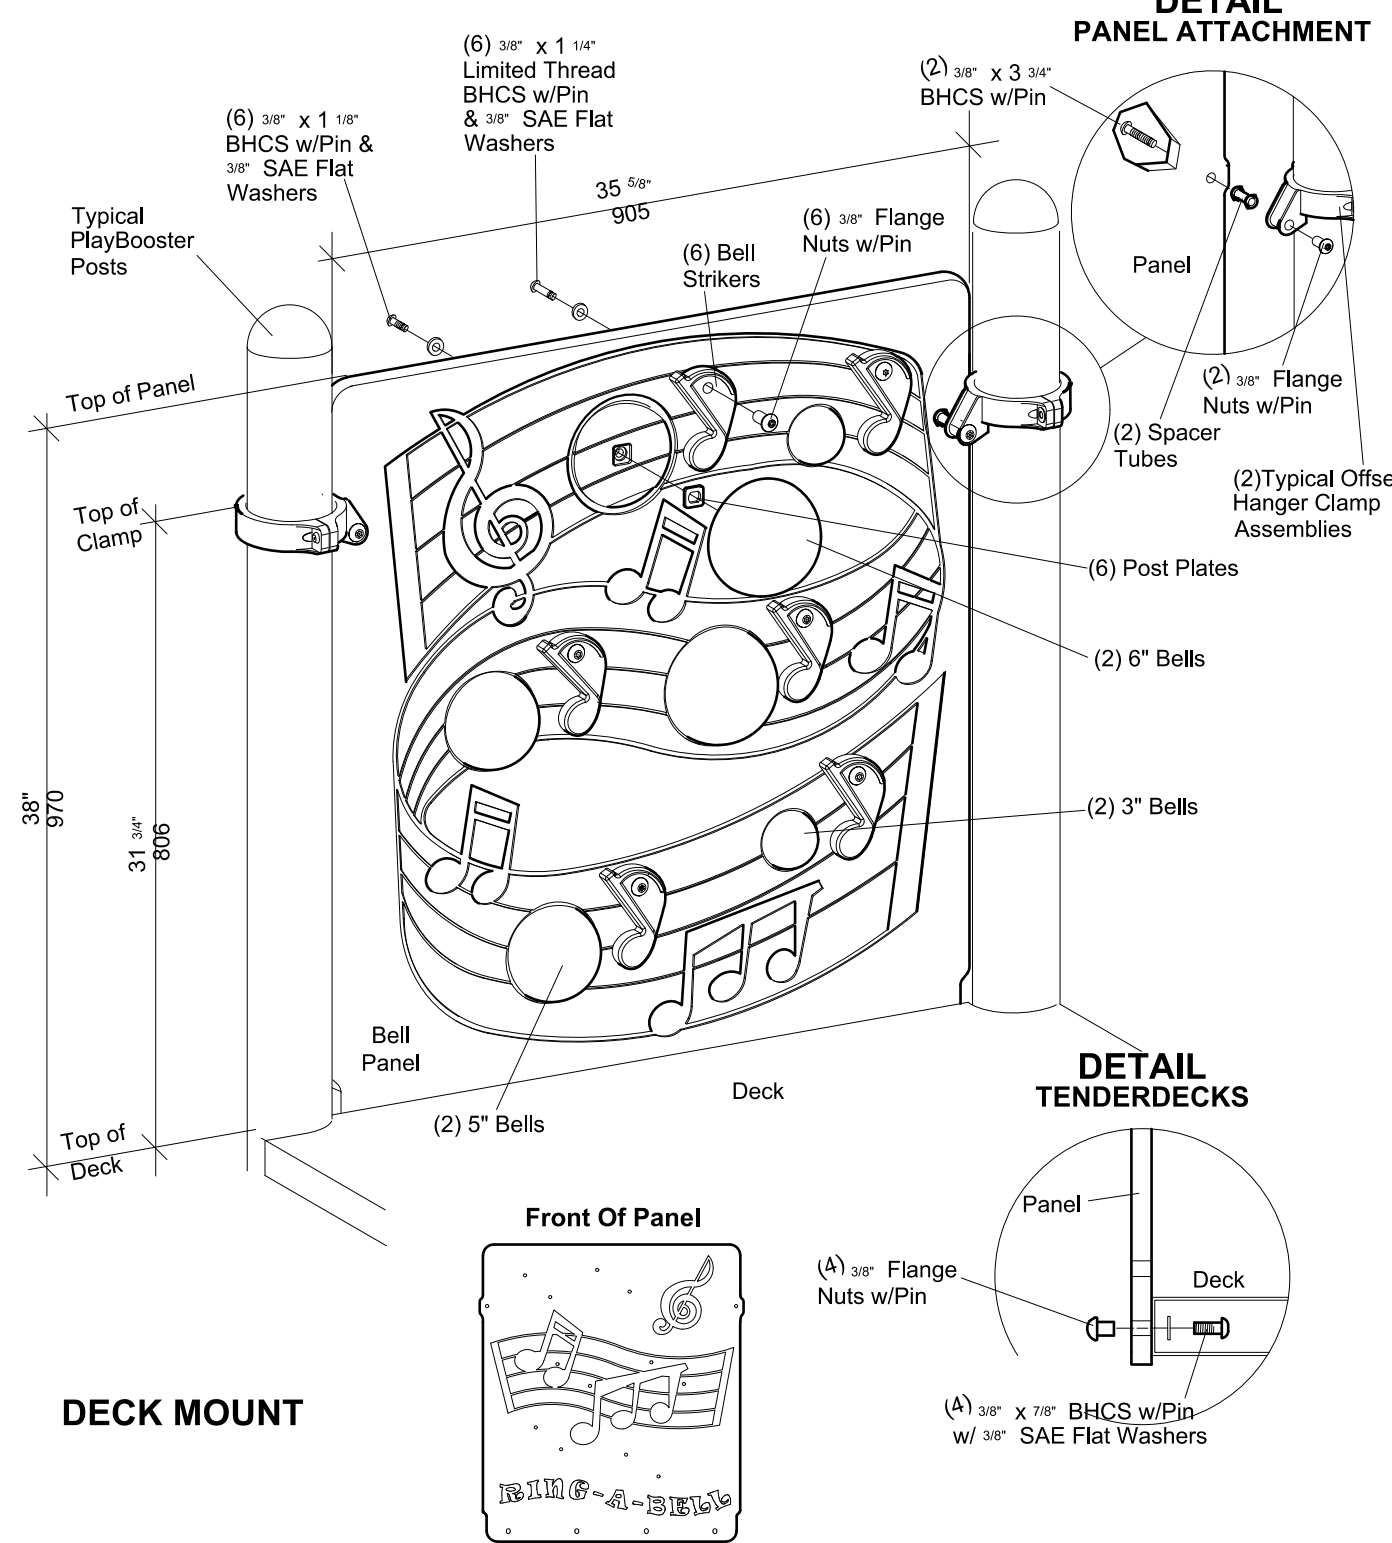

3 Ring-a-Bell Panel  
L103.6 SCALE: NTS

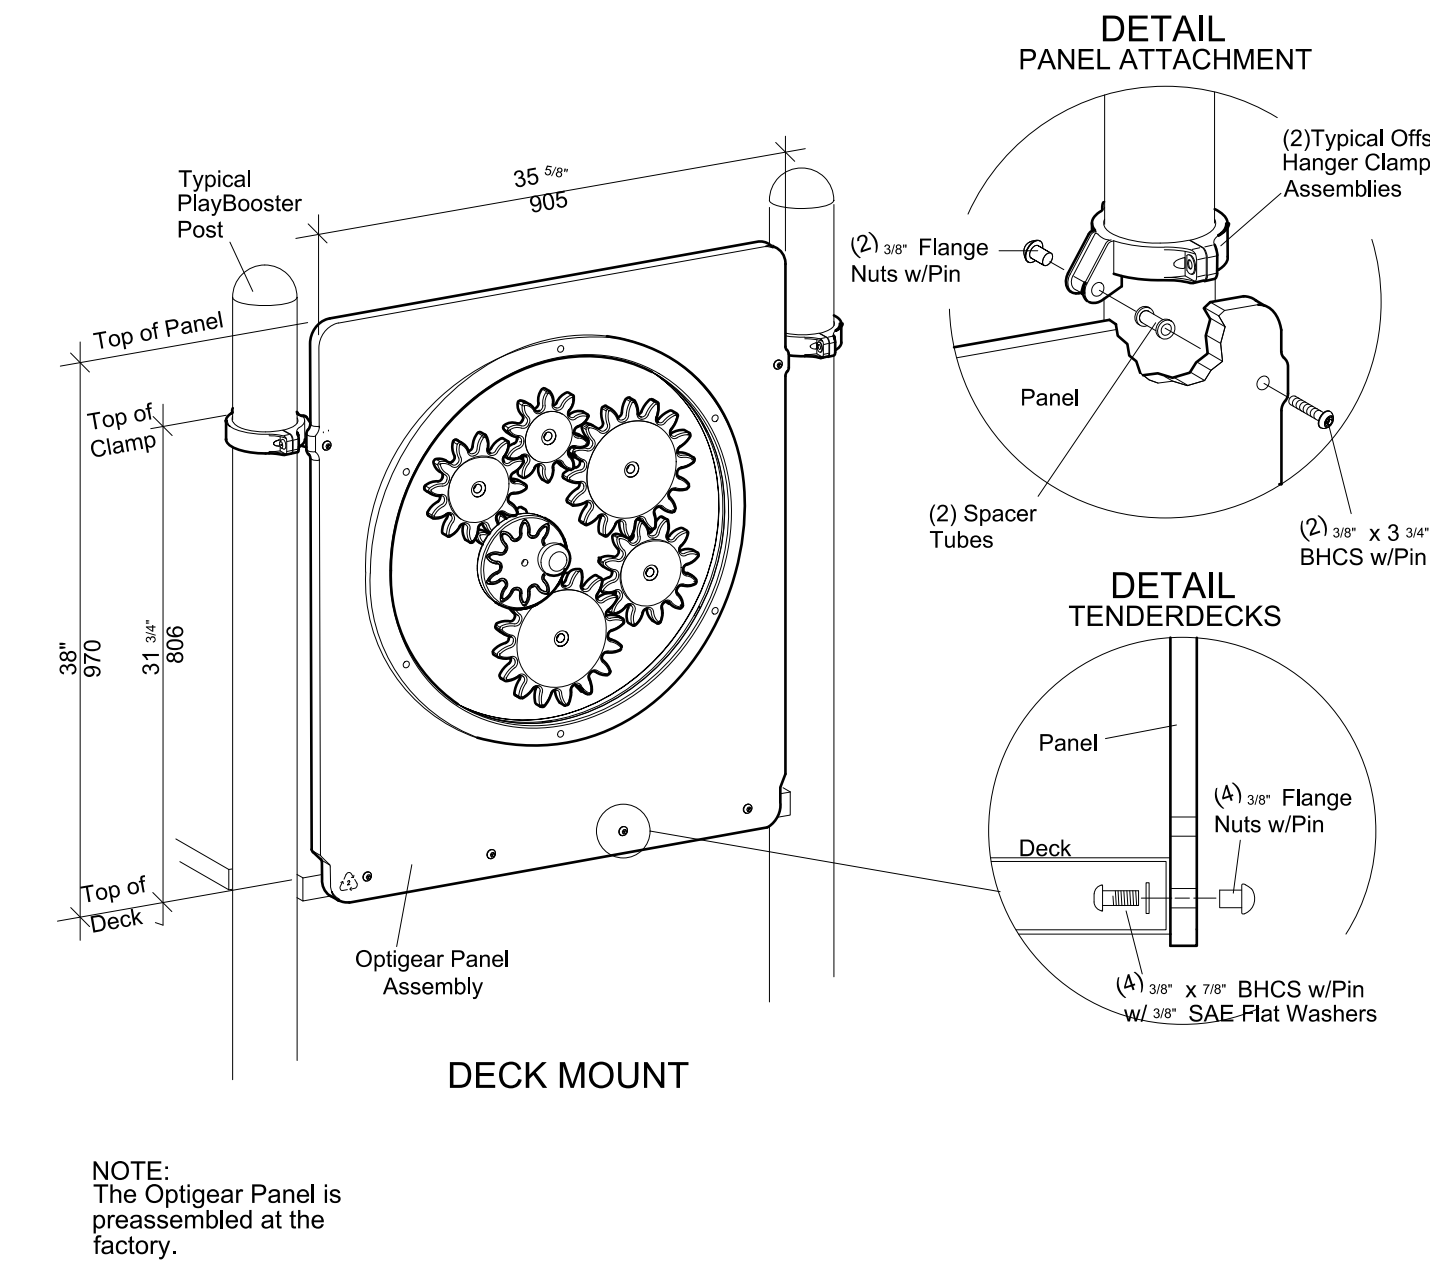

5 OptiGear Panel®  
L103.6 SCALE: NTS

## 2009 ICC A117.1 Accessible and Usable Buildings & Facilities.

The specifications in this standard make sites, facilities, buildings, and elements accessible to and usable by people with such physical disabilities as the inability to walk, difficulty walking, reliance on walking aids, blindness and visual impairment, deafness, and hearing impairment, in coordination, reaching and manipulation disabilities, lack of stamina, difficulty interpreting and reacting to sensory information, and extremes of physical size. The intent of this standard is to allow a person with physical disability to independently get to, enter, and use a site, facility, building, or element.

These new recreational criteria are intended to provide a level of coordination between the accessible provisions of this standard and the revised Americans with Disabilities Act (ADA/ABA AG).


402 Accessible Routes  
402.2 Components. Accessible routes shall consist of one or more of the following components: Walking surfaces with a slope not steeper than 1 :20, doors and doorways, ramps, curb ramps excluding the flared sides.

403 Walking Surfaces  
403.1 General. Walking surfaces that are a part of an accessible route shall comply with Section 403.  
403.2 Floor Surface. Floor surfaces shall comply with Section 302.  
403.3 Slope. The running slope of walking surfaces shall not be steeper than 1 :20. The cross slope of a walking surface shall not be steeper than 1 :48.

307.3 Post-Mounted Objects. Objects on posts or pylons shall be permitted to overhang 4 inches (100 mm) maximum where more than 27 inches (685 mm) and not more than 80 inches.

307.4 Vertical Clearance. The vertical clearance shall be 80 inches.

308 Reach Ranges  
308.2 Forward Reach. 308.2.1 Unobstructed. Where a forward reach is unobstructed, the high forward reach shall be 48 inches (1220 mm) maximum and the low forward reach shall be 15 inches (380 mm) minimum above the floor.

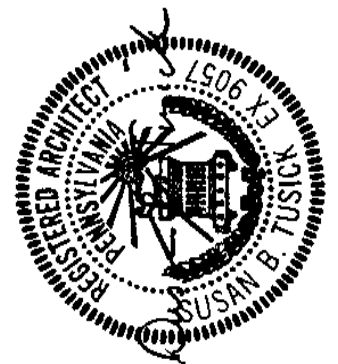

DRAWINGS & SPECIFICATIONS, AS INSTRUMENTS OF SERVICE, ARE THE PROPERTY OF TUSICK & ASSOCIATES ARCHITECTS, INC. AND ARE NOT TO BE REPRODUCED OR COPIED IN ANY MANNER WITHOUT THE WRITTEN PERMISSION OF TUSICK & ASSOCIATES ARCHITECTS, INC. PROJECTS EXCEPT BY AGREEMENT IN WRITING WITH APPROPRIATE AUTHORITY. TUSICK & ASSOCIATES ARCHITECTS, INC. SHALL BE RESPONSIBLE FOR CONFIRMING AND CORRELATING DIMENSIONS AT CONSTRUCTION MEANS, METHODS, TECHNIQUES, SEQUENCES, OR PROCEDURES, OR FOR SAFETY PRECAUTIONS AND PROGRAMS IN CONNECTION WITH THE PROJECT.

© Tusick & Associates Architects, Inc.

**TAA**  
Tusick & Associates Architects, Inc.  
123 3rd Street, Blawnox, PA 15238  
Voice: 412-781-8896, Email: info@tusickarchitects.com

| REVISIONS    |          |
|--------------|----------|
| DRAWN BY     | JAG      |
| CHECKED BY   | SBT      |
| DATE ISSUED  | 06/04/24 |
| DATE PRINTED | 06/04/24 |


Accessible Playground, Details & Elevations

HACP NVH - Family Recreational Area  
525 Mt Pleasant Road,  
Pittsburgh, PA 15214


SHEET NUMBER:

A0.4



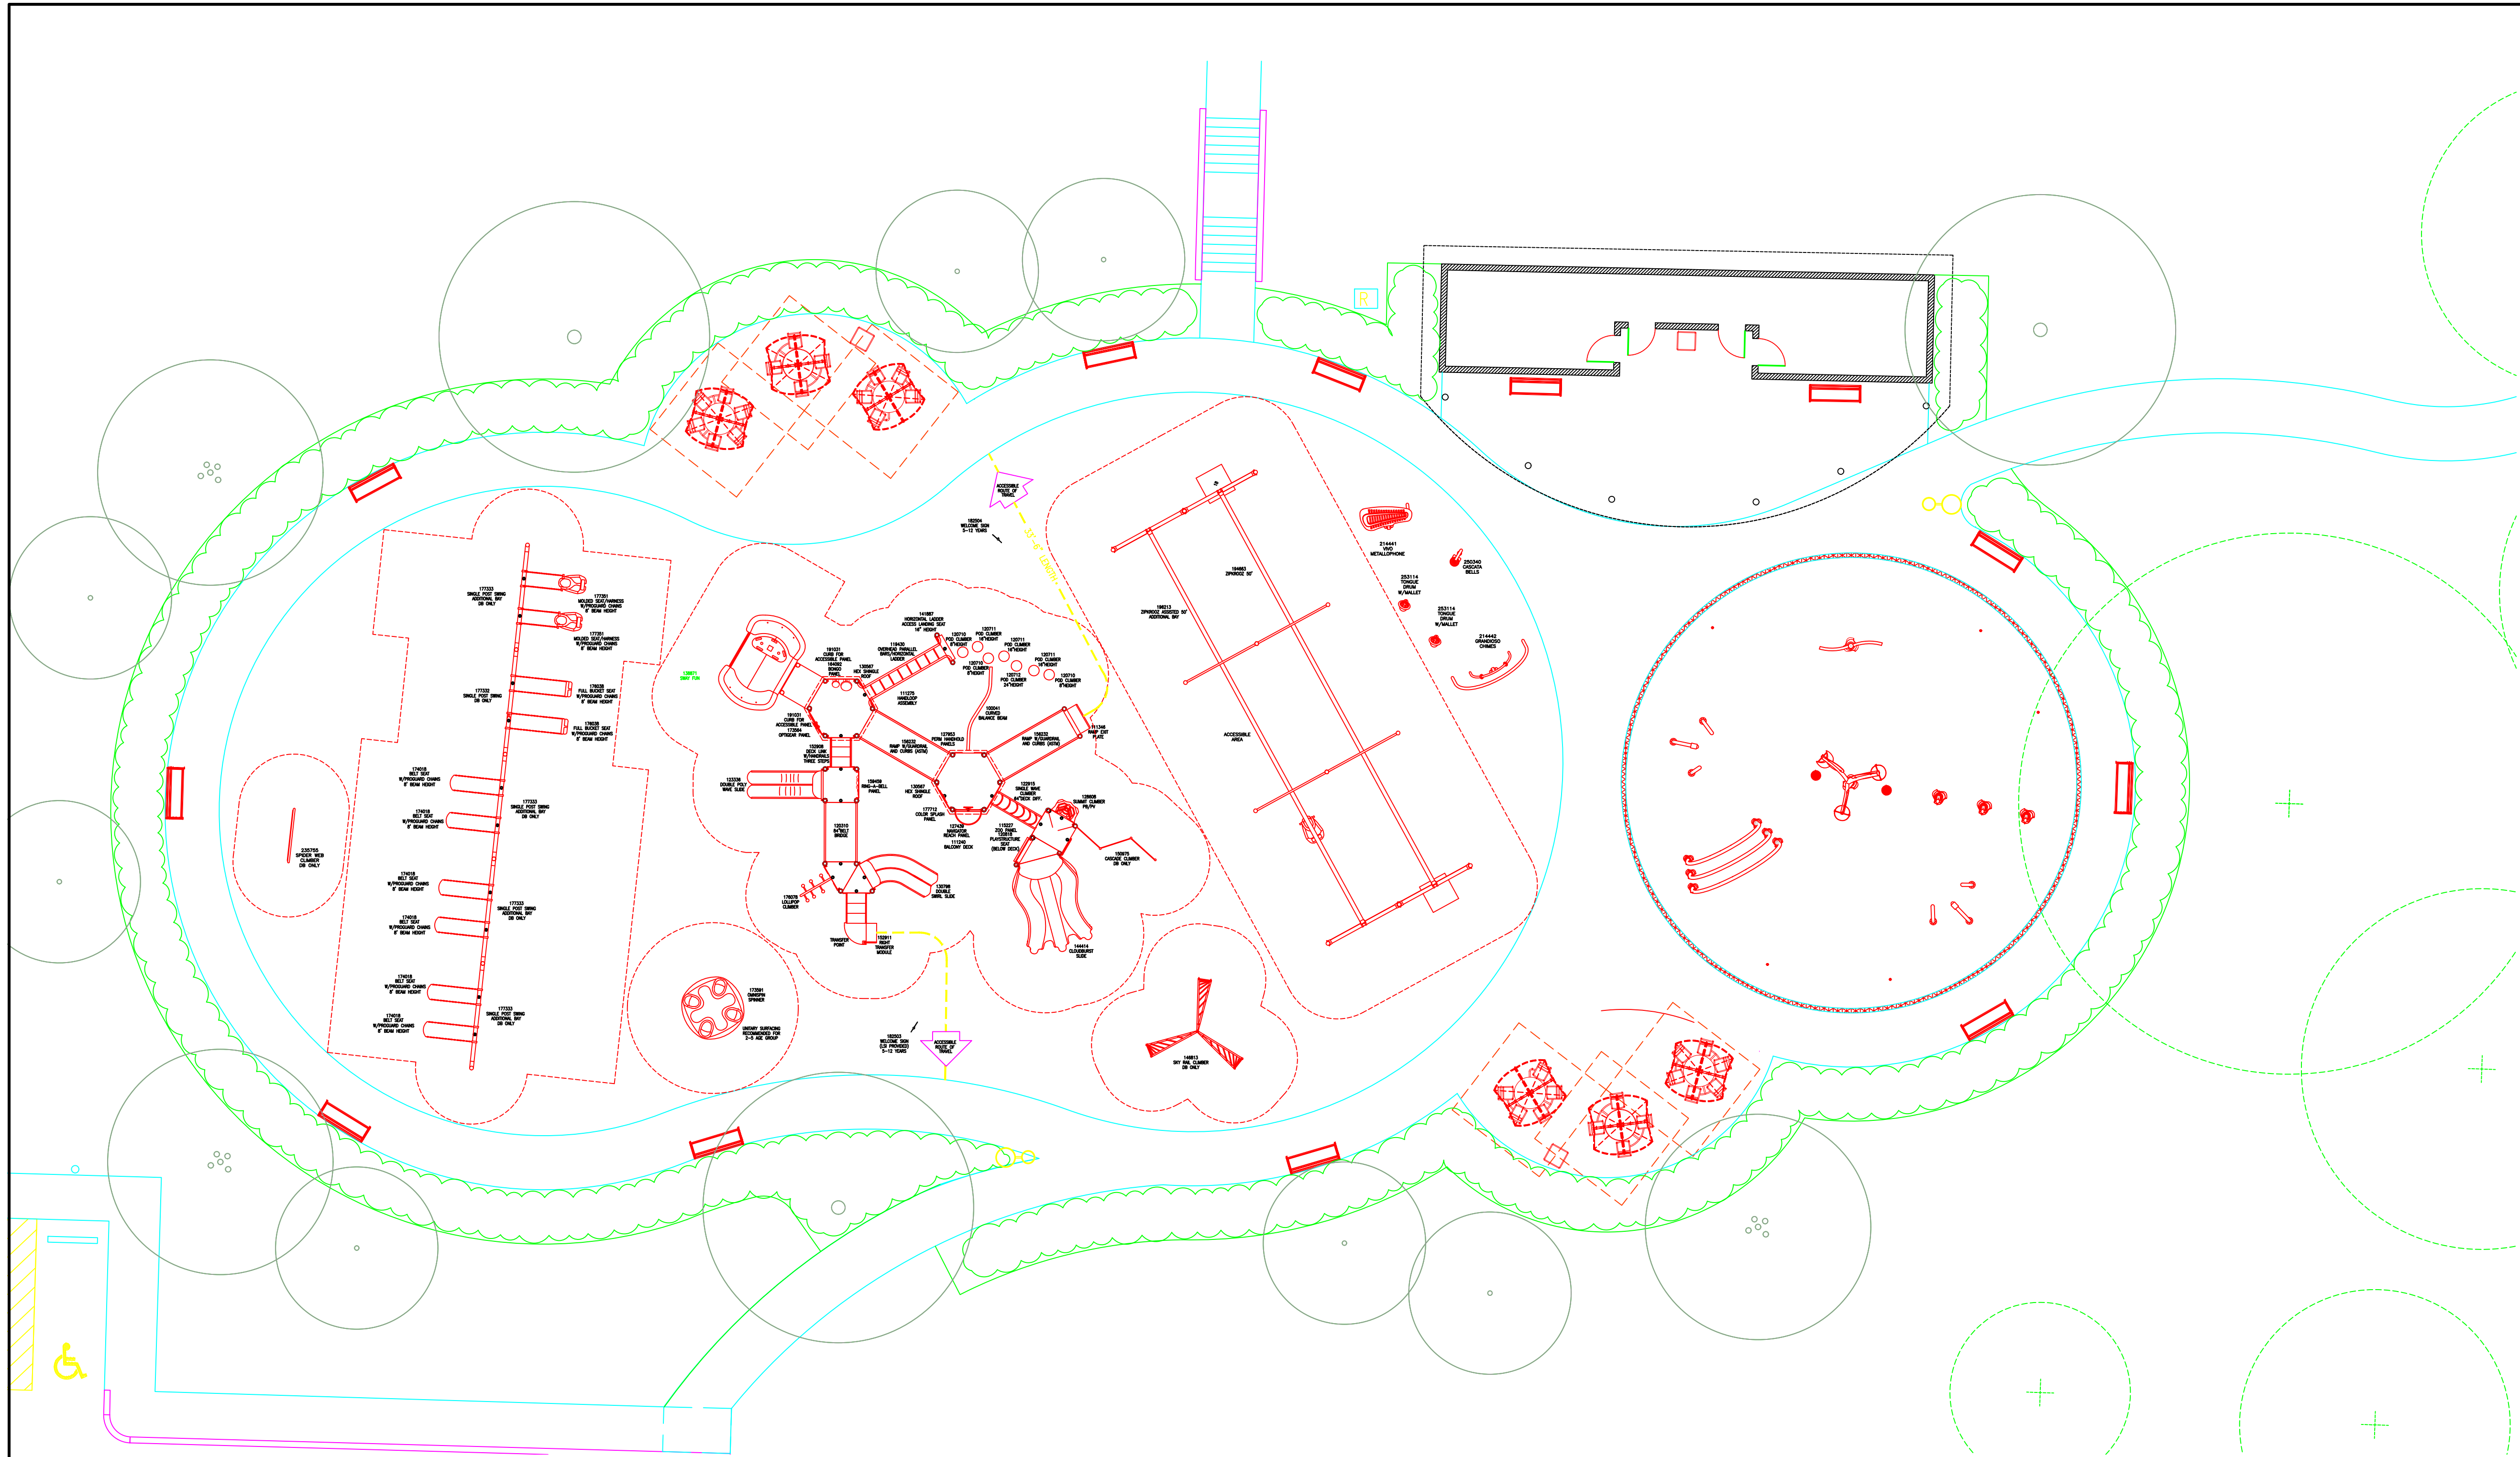

|                                                  |       |          |       |
|--------------------------------------------------|-------|----------|-------|
| TOTAL ELEVATED PLAY COMPONENTS                   | TELEV |          |       |
| TOTAL ELEVATED COMPONENTS ACCESSIBLE BY RAMP     | TACR  | REQUIRED | TACRR |
| TOTAL ELEVATED COMPONENTS ACCESSIBLE BY TRANSFER | TACT  | REQUIRED | TACTR |
| TOTAL ACCESSIBLE GROUND LEVEL COMPONENTS SHOWN   | TGL   | REQUIRED | TGLR  |
| TOTAL DIFFERENT TYPES OF GROUND LEVEL COMPONENTS | DTG   | REQUIRED | DTGLR |

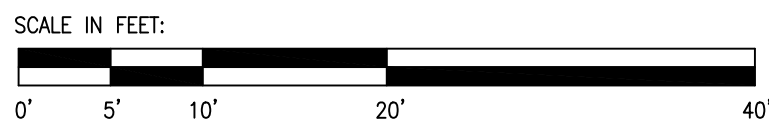


PROJ1  
PROJ2  
LOCATION

REP1  
REP2  
REPCONTACT

SYSTEM TYPE:  
SYS

DRAWING #:  
NUMBER

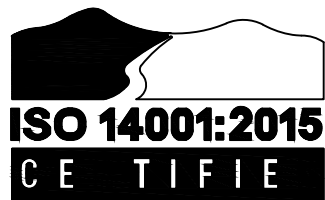

Accessible Elevated Plan

HACP NVH - Family Recreational Area  
525 Mt Pleasant Road,  
Pittsburgh, PA 15214

SHEET NUMBER:

A0.5



The play components identified on this plan are IPEMA certified. (Unless model number is preceded with \*) The use and layout of these components conform to the requirements of ASTM F1487. To verify product certification, visit [www.ipema.org](http://www.ipema.org)

THIS PLAY AREA & PLAY EQUIPMENT IS DESIGNED FOR AGES YEARS YR/MO UNLESS OTHERWISE NOTED ON PLAN.

IT IS THE MANUFACTURERS OPINION THAT THIS PLAY AREA DOES CONFORM TO THE A.D.A. ACCESSIBILITY STANDARDS, ASSUMING AN ACCESSIBLE PROTECTIVE SURFACING IS PROVIDED, AS INDICATED, OR WITHIN THE ENTIRE USE ZONE.

THIS CONCEPTUAL PLAN WAS BASED ON INFORMATION AVAILABLE TO US. PRIOR TO CONSTRUCTION, DETAILED SITE INFORMATION INCLUDING SITE DIMENSIONS, TOPOGRAPHY, EXISTING UTILITIES, SOIL CONDITIONS, AND DRAINAGE SOLUTIONS SHOULD BE OBTAINED, EVALUATED, & UTILIZED IN THE FINAL DESIGN. PLEASE VERIFY ALL DIMENSIONS OF PLAY AREA, SIZE, ORIENTATION, AND LOCATION OF ALL EXISTING UTILITIES, EQUIPMENT, AND SITE FURNISHINGS PRIOR TO ORDERING. SLIDES SHOULD NOT FACE THE HOT AFTERNOON SUN.


CHOOSE A PROTECTIVE SURFACING MATERIAL THAT HAS A CRITICAL HEIGHT VALUE TO MEET THE MAXIMUM FALL HEIGHT FOR THE EQUIPMENT (REF. ASTM F1487 STANDARD CONSUMER SAFETY PERFORMANCE SPECIFICATION FOR PLAYGROUND EQUIPMENT FOR PUBLIC USE, SECTION 8 CURRENT REVISION). THE SUBSURFACE MUST BE WELL DRAINED. IF THE SOIL DOES NOT DRAIN NATURALLY IT MUST BE TILED OR SLOPED 1/8" TO 1/4" PER FOOT TO A STORM SEWER OR A "FRENCH DRAIN".

AREA OF ACCESSIBLE/PROTECTIVE SURFACING (POURED-IN-PLACE SUGGESTED) SQFT

DESIGNED BY:  
INTLS

COPYRIGHT: COPYRIGHT\_DATE  
LANDSCAPE STRUCTURES, INC.  
601 7th STREET SOUTH - P.O. BOX 198  
DELANO, MINNESOTA 55328  
PH: 1-800-328-0035 FAX: 1-763-972-6091

|      |                    |          |
|------|--------------------|----------|
| DATE | DWG                | INITIALS |
| DATE | DWG                | INITIALS |
| DATE | DWG                | INITIALS |
| Date | Previous Drawing # | Initials |

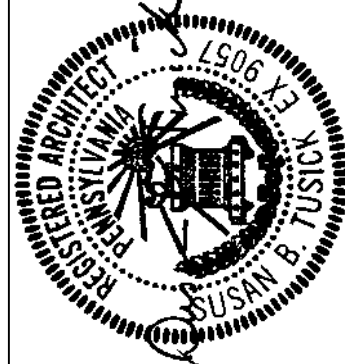

DRAWINGS & SPECIFICATIONS AS INSTRUMENTS OF SERVICE. LANDSCAPE STRUCTURES, INC. AND ITS EMPLOYEES ARE NOT TO BE USED ON EXTENSIONS OF THE PROJECT OR OTHER PROJECTS EXCEPT BY AGREEMENT IN WRITING WITH APPROPRIATE AGENCIES. LANDSCAPE STRUCTURES, INC. IS NOT RESPONSIBLE FOR CONFORMING AND CORRELATING DIMENSIONS AT CONSTRUCTION MEANS, METHODS, TECHNIQUES, SEQUENCES, OR CONSTRUCTION OF THE SHEET TO PRECAUTIONS AND PROGRAMS IN CONNECTION WITH THE PROJECT.

© Tusick & Associates Architects, Inc.

TAA  
Tusick & Associates Architects, Inc.  
123 3rd Street, Blawnox, PA 15238  
Voice: 412-781-8896, Email: [info@tusickarchitects.com](mailto:info@tusickarchitects.com)

REVISIONS

DRAWN BY  
JAG



CHECKED BY  
SBT

DATE ISSUED  
04/23/24

DATE PRINTED  
04/23/24





T:\0.1 Projects\03.1 Housing Authority\2026 HACP NVH Recreation Area ( Splash park)\08.0 Construction Documents\26-07-31 Final Drawings\26-07-26- NVH- Splash Park\_ Arch\_Eng\_Full Set\26-07-30- NVH- Splash Park\_ Arch\_Eng\_Full

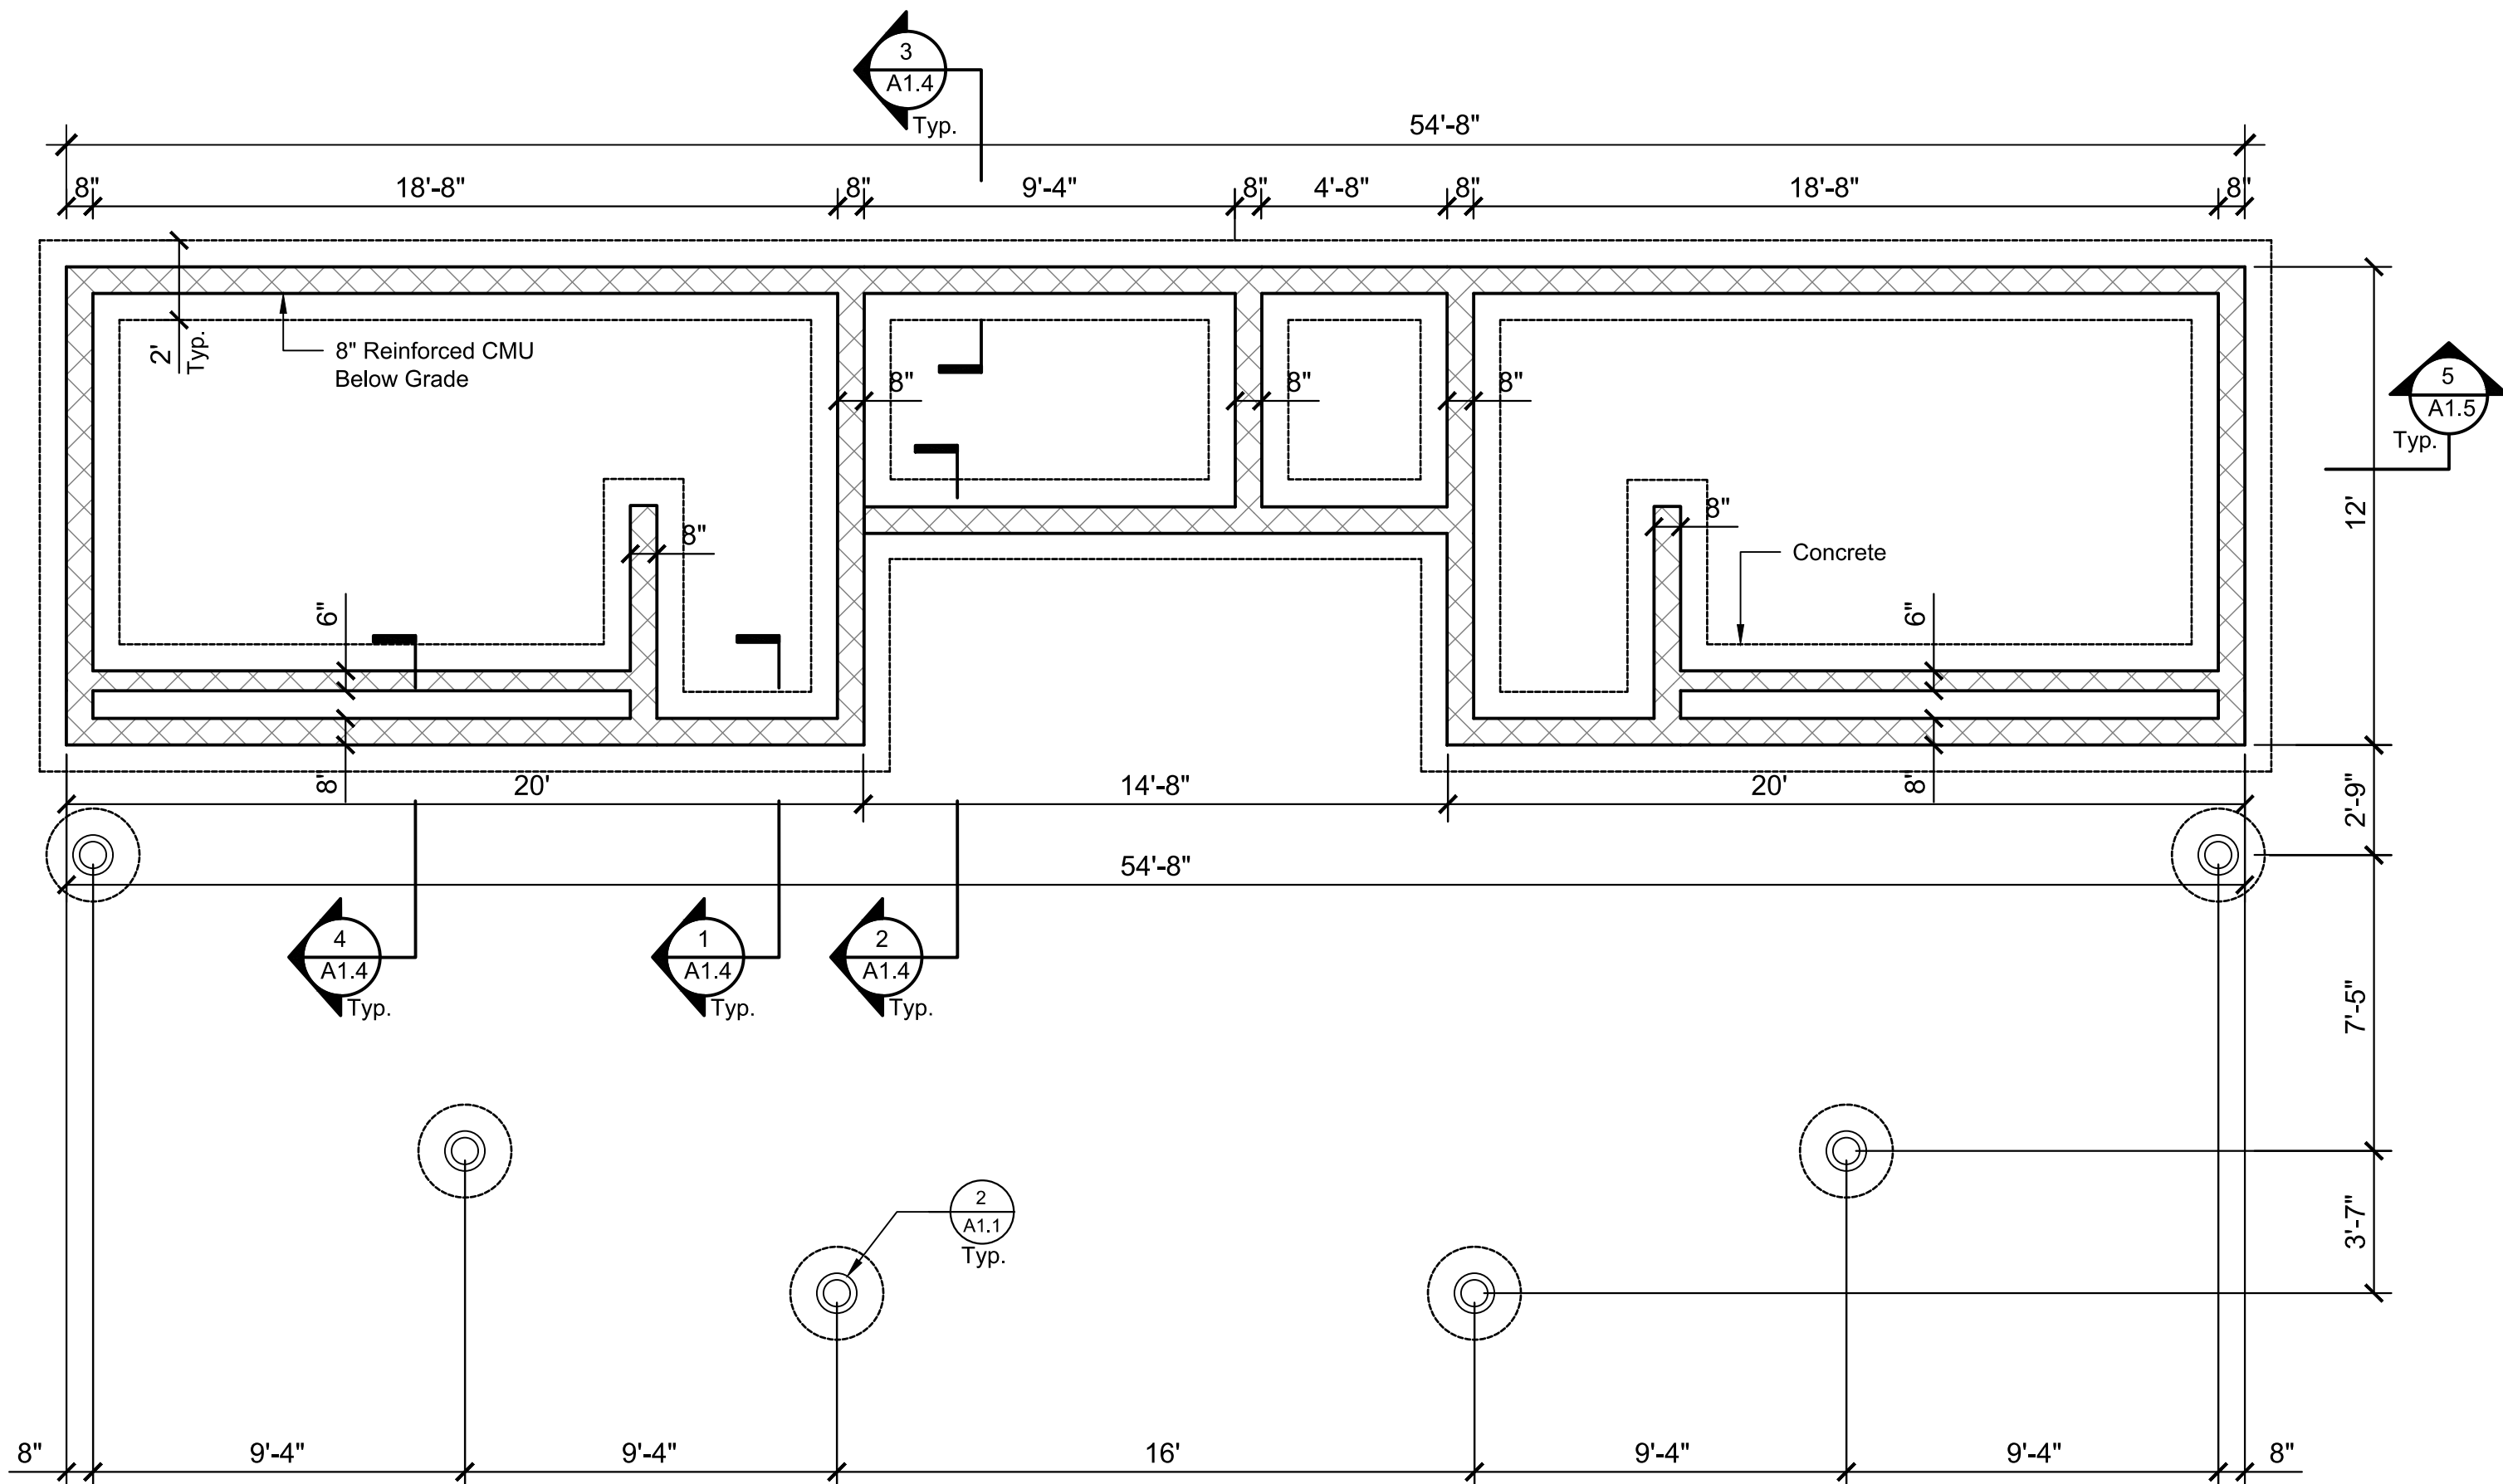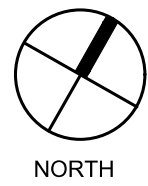



RESTROOM BUILDING FOUNDATION FLOOR PLAN

SCALE: 1/4" = 1'-0"

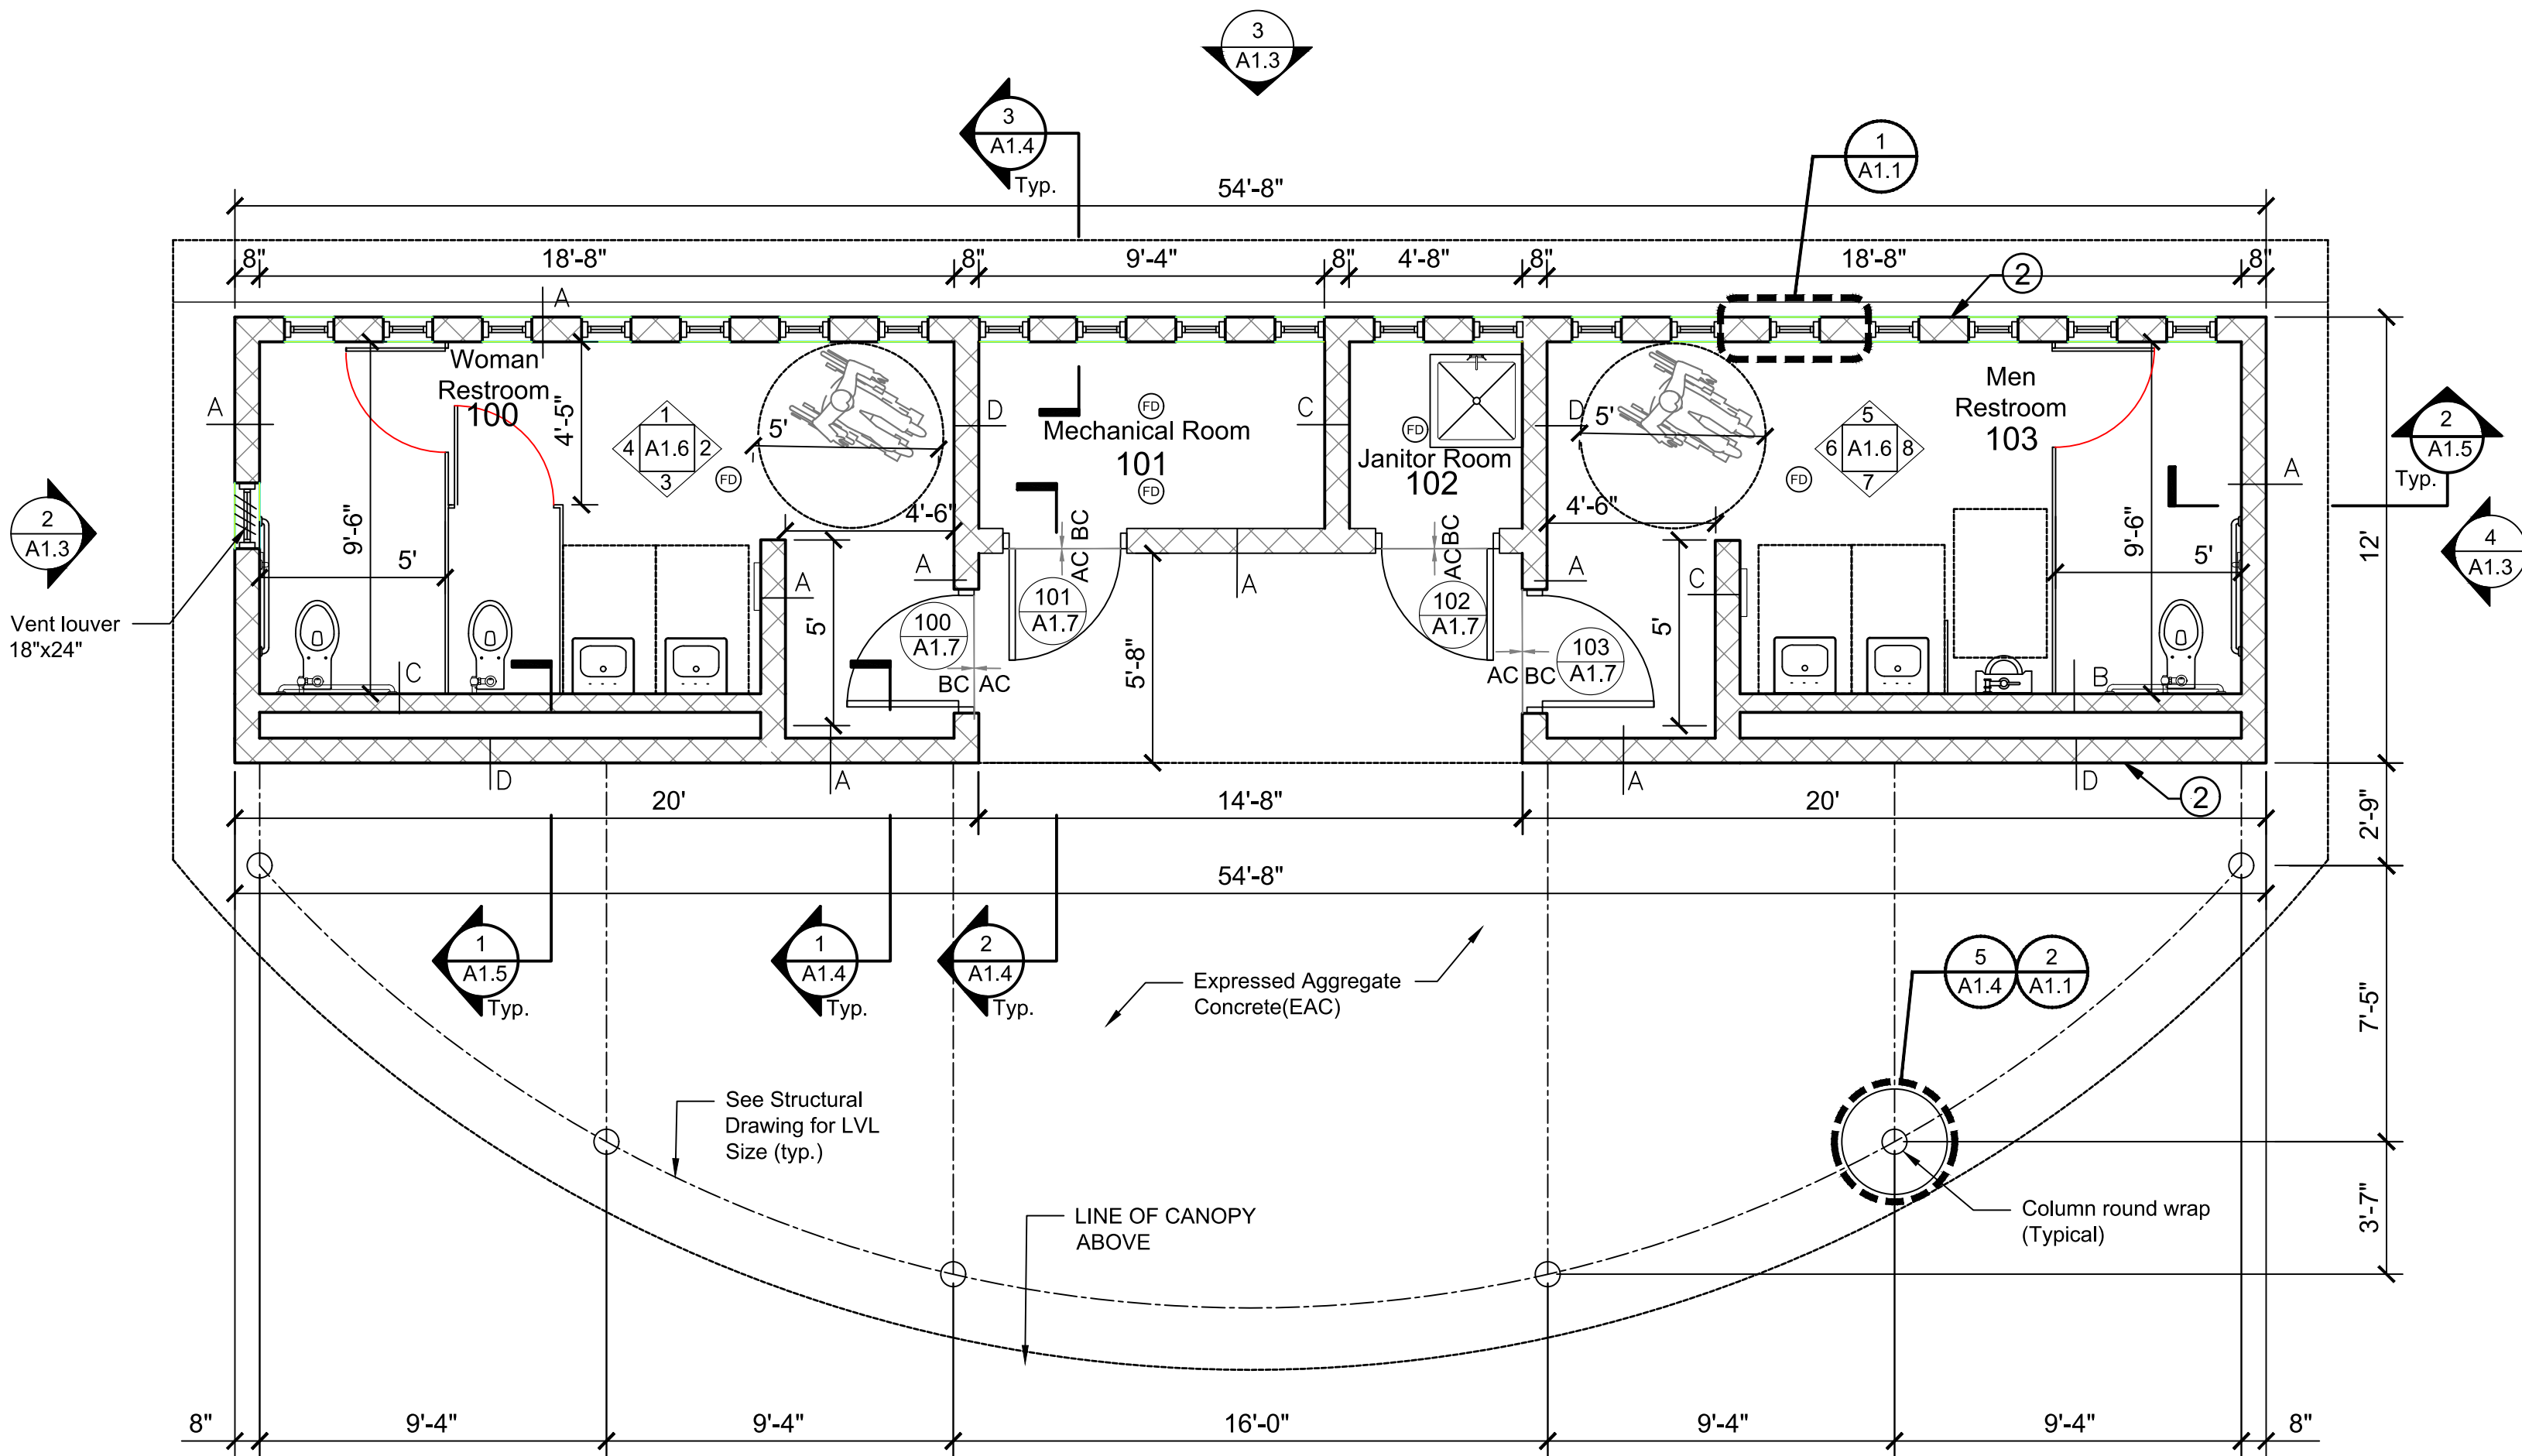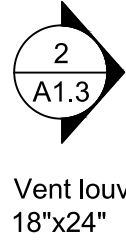


RESTROOM FLOOR PLAN

SCALE: 1/4" = 1'-0"

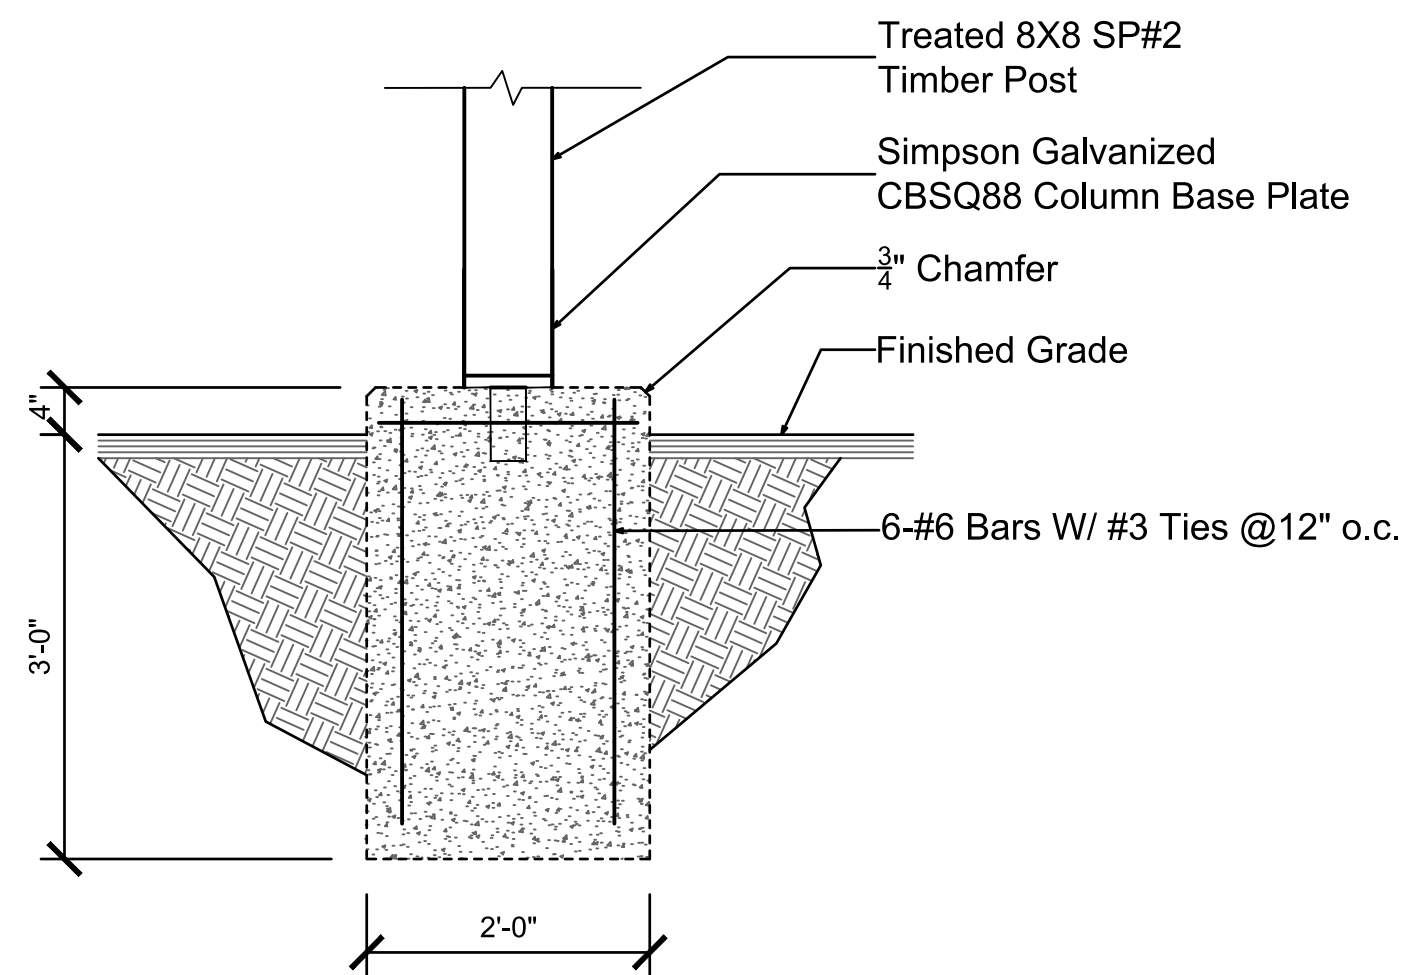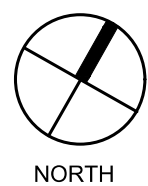

SECTION

SCALE: 3" = 1'-0"

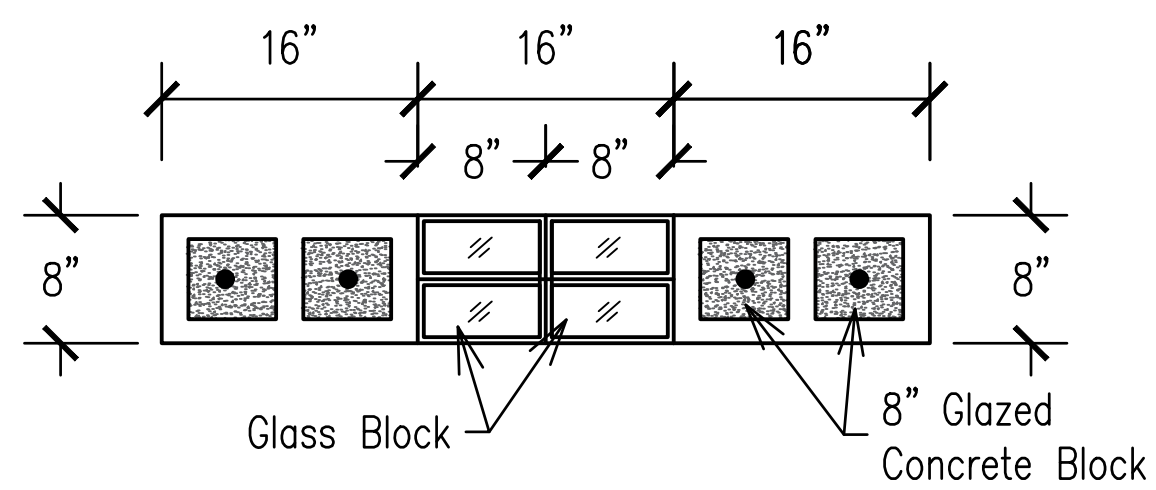

Enlarged Glass Block Details

SCALE: 1" = 1'-0"

### General Constructions Notes

1. All construction shall comply with local, state and federal laws, rules, regulations, standards, and codes.
2. The building permit, a safety board, inspections, medical emergency plan, first aid kit shall be on the site when the construction begins to the final inspection by governmental authorities, the Housing Authority of the City of Pittsburgh and the Architect
3. The permitted construction documents, drawings and specifications, shall be on the site from the first day of a contraction to the final inspection with its
2. Contractor shall not build and review drawings and details from a cell phone. The project shall be built from drawings and specifications paper documents located at the site.
3. Construction questions must be submitted as a Request For Informa trio to HACP and the Architect. No change order should be altered, modified, changed or eliminated without the HACP and the Architects approval occur without approval from HACP and the Architect and the Architect's written approval. Change Orders constructed without HACP and the Architect's approval will be n considered incorrect, incomplete and noncompliant. The contractor shall remove and replace as per the construction documents at the contractor's costs..
5. Submittals, shop drawings, and/or samples that are submitted for review a third time shall reviewed without pre payment from the contractor for the additional time. not The payment shall be hourly and based upon an hourly basis to the and approval,. be reviewed until the contractor pays upfront for the time spent by the Tusick & Associates Architects at the Architects' according to the rated in TAA's HACP 2025 Master Contract
6. All 4 Prime contractor's subcontractor must submit any questions through their Prime. The Prime shall submit the subcontractor's question to HACP and the Architect for review.
7. The HACP Northview Height recreation area is seasonal. The building, splash park equipment, and and all waterlines shall be winterized.

### Specific Notes

#### Foundation

1. Concrete block above grade is glazed concrete block except between mechanical rm and Janitor close
2. Concrete block below grade is standard concrete block

#### Restroom Building

1. All concrete block is stacked with rebars from foundation to bond beam at top and filled with high-strength concrete grout. See structural drawings
2. Above and below the glass block windows and the louver vent the concrete block shall have rebars h. rebars and be filled with high-strength concrete grout. See structural drawings
3. Interior 4" concrete floor shall be broom finished and sealed. See specifications
4. At the transition between the exterior concrete and the interior concrete in the doorways, use a heavy-duty, flush, traffic-grade sealant joint. For structural separation place a 4-inch deep, completely separating the broom finish interior from the exterior aggregate concrete. Prior to the concrete curing completely, sawcut and create a 3/8 inch wide x 1/2" by inch deep channel that directly sheds the water completely.
5. 5/8" water resistant gypsum wallboard to be hung above the top glass block mortar joint
6. Restrooms must meet Uniform Federal Accessibility Standards as well as 2018 IBC ANSI Standards UFAS must be exact. No construction variances.
7. Graphic symbol for window is an Auto CAD symbol. We are using this symbol for glass block
8. The abbreviation AC stands for Aggregate Concrete and BC stands for Broom Finished Concrete

| PARTITION TYPES                                                            |              |
|----------------------------------------------------------------------------|--------------|
| TYPES                                                                      | CONSTRUCTION |
| A                                                                          |              |
| B                                                                          |              |
| C                                                                          |              |
| D                                                                          |              |
| BELOW GRADE                                                                |              |
| DESCRIPTION                                                                |              |
| 1. Two faced glazed concrete block                                         |              |
| 2. Filled concrete block cell with high strength concrete grout and rebar. |              |
| 3. Single Faced glazed concrete block                                      |              |
| 4. Common concrete block below grade                                       |              |
| 5. Bituminous waterproofing coat                                           |              |



DRAWINGS & SPECIFICATIONS, AS INSTRUMENTS OF SERVICE, ARE THE PROPERTY OF TUSICK & ASSOCIATES ARCHITECTS, INC. AND ARE NOT TO BE USED FOR ANY OTHER PROJECTS WITHOUT THE WRITTEN PERMISSION OF TUSICK & ASSOCIATES ARCHITECTS, INC. THE ARCHITECT SHALL BE RESPONSIBLE FOR CONFIRMING AND CORRELATING DIMENSIONS AT THE FIELD WITH THE DIMENSIONS SHOWN ON THE DRAWINGS. CONSTRUCTION MEANS, METHODS, TECHNIQUES, SEQUENCES, OR PROCEDURES, OR FOR SAFETY PRECAUTIONS AND PROGRAMS IN CONFLICT WITH THE PROJECT.

© Tusick & Associates Architects, Inc.

TAA

Tusick & Associates Architects, Inc.  
123 3rd Street, Blawnox, PA 15238  
Voice: 412-781-8896, Email: info@tusickarchitects.com

REVISIONS

07-26-2026  
07-31-2026  
REVISED

DRAWN BY

JAG

CHECKED BY

SBT

DATE ISSUED

07/31/26

DATE PRINTED

07/31/26

FOUNDATION AND  
RESTROOM BUILDING PLANS

HACP NVH - Family Recreational Area  
525 Mt Pleasant Road,  
Pittsburgh, PA 15214

SHEET NUMBER:


A1.1









T:\0.1 Projects\03.1 Housing Authority\2026 HACP NVH Recreation Area ( Splash park)\08.0 Construction Documents\26-07- 31 Final Drawings\26-07-26- NVH- Splash Park\_ Arch\_Eng\_Full Set\26-07-30- NVH- Splash Park\_ Arch\_Eng\_Full

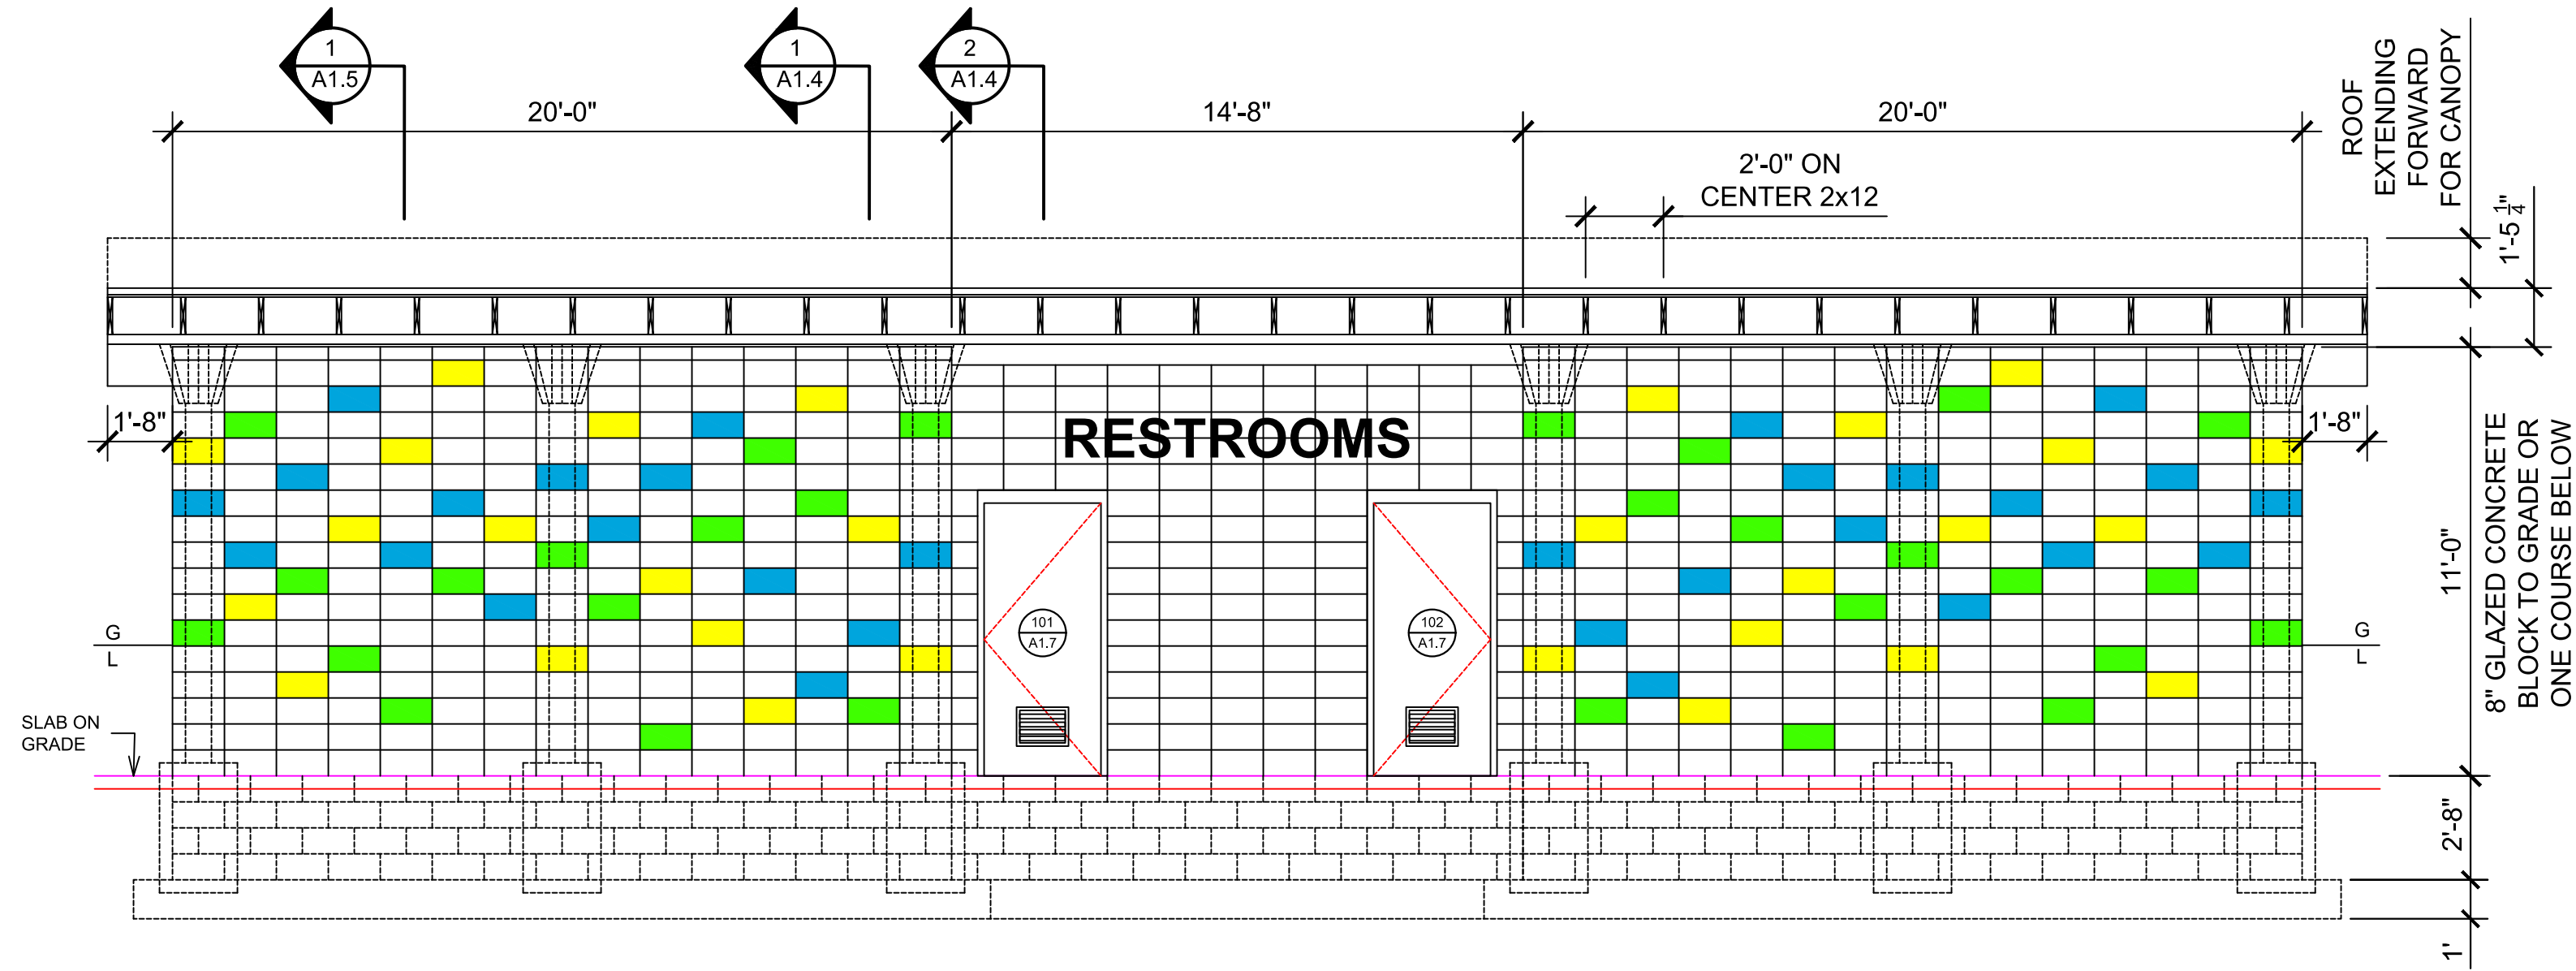


1  
A1.3  
FRONT ELEVATION  
SCALE: 1/4" = 1'-0"

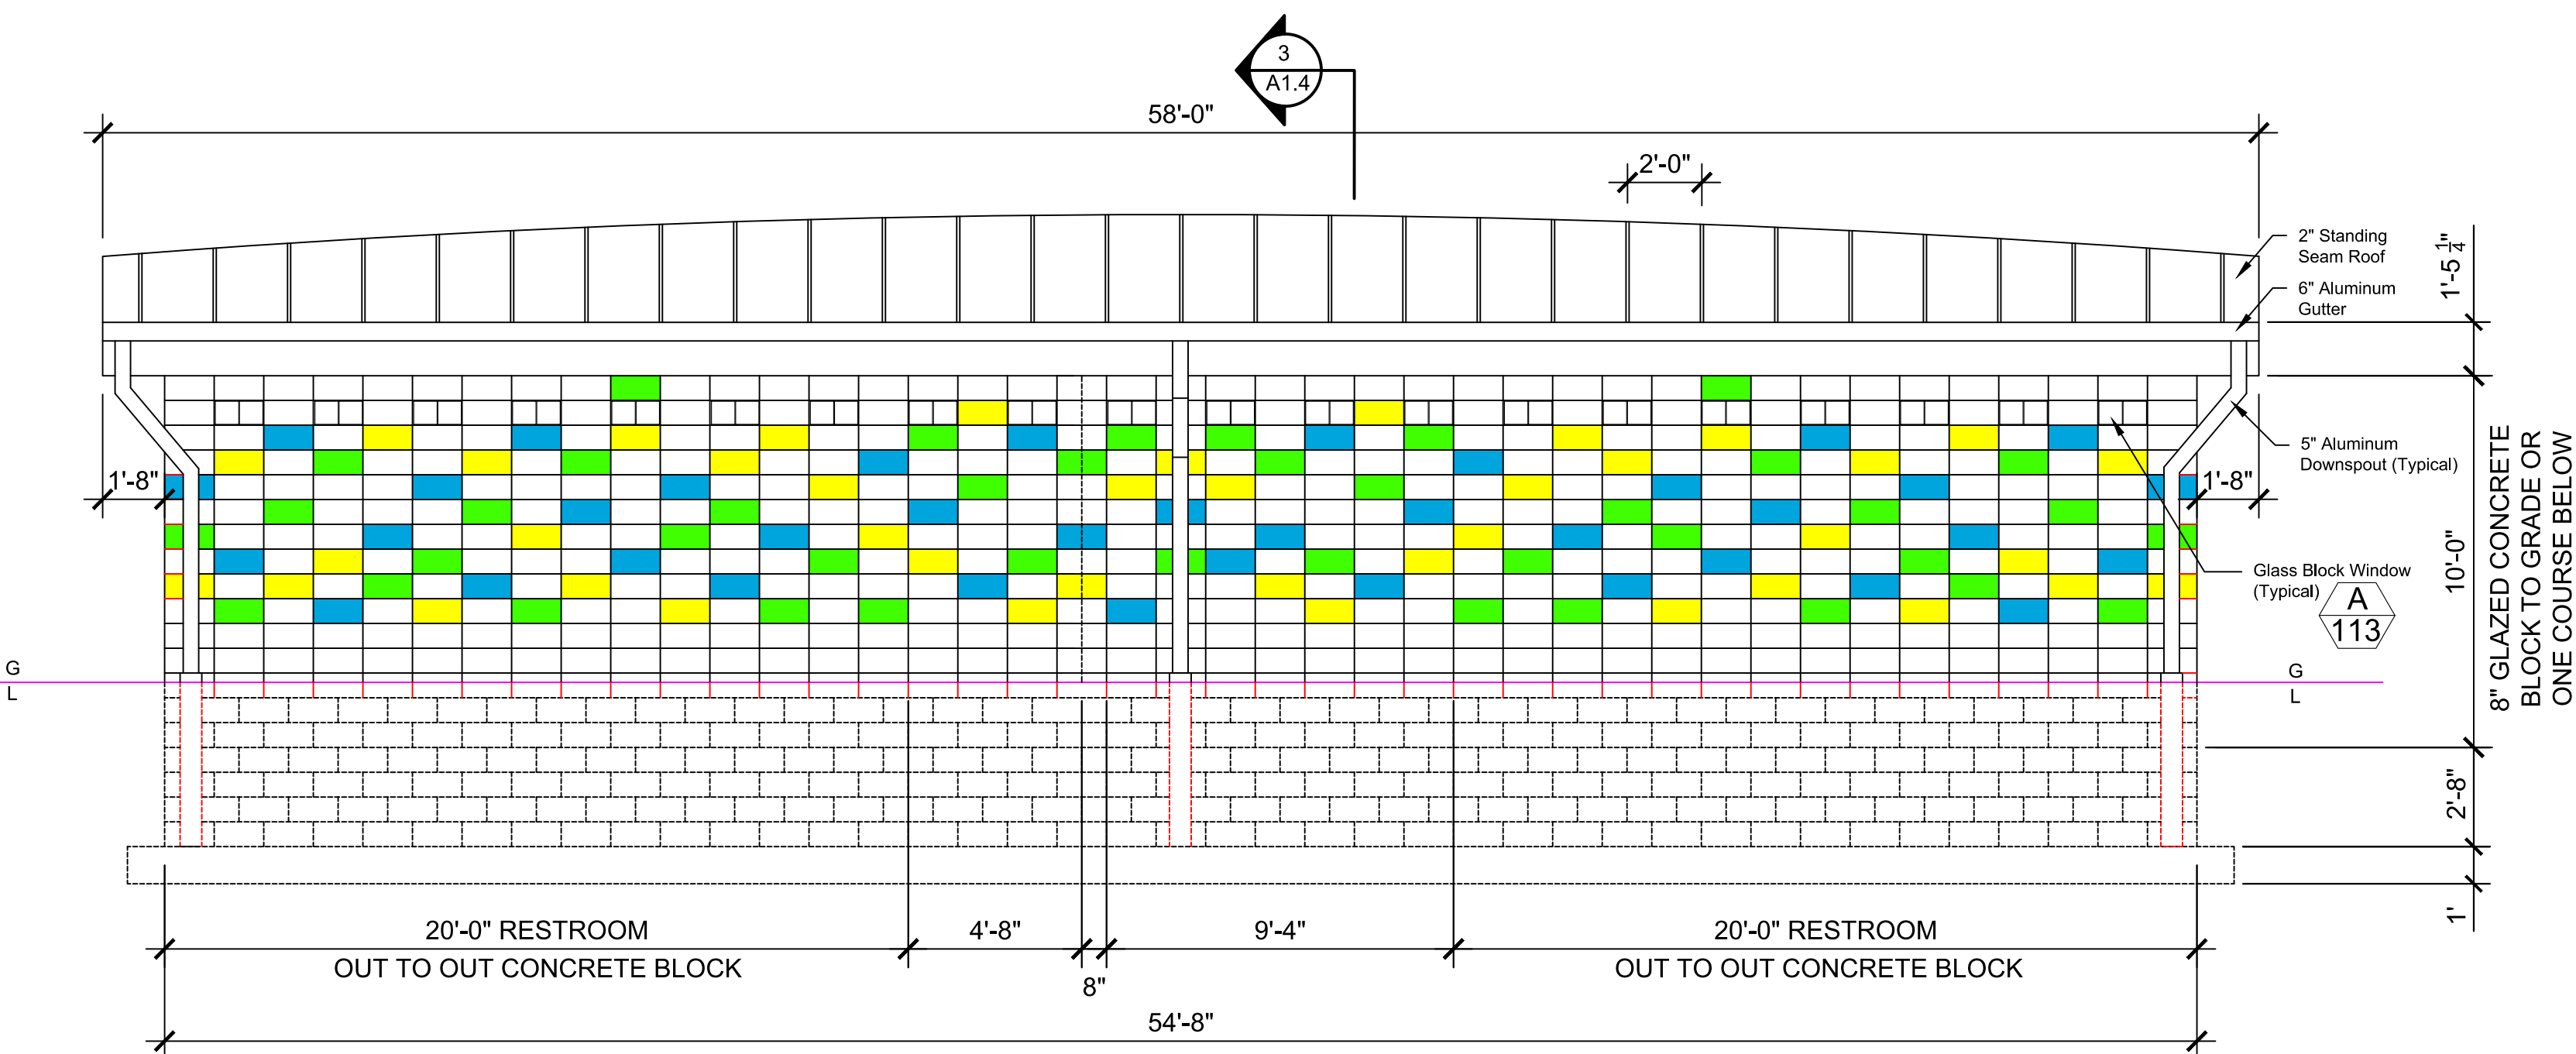

3  
A1.3  
REAR ELEVATION  
SCALE: 1/4" = 1'-0"

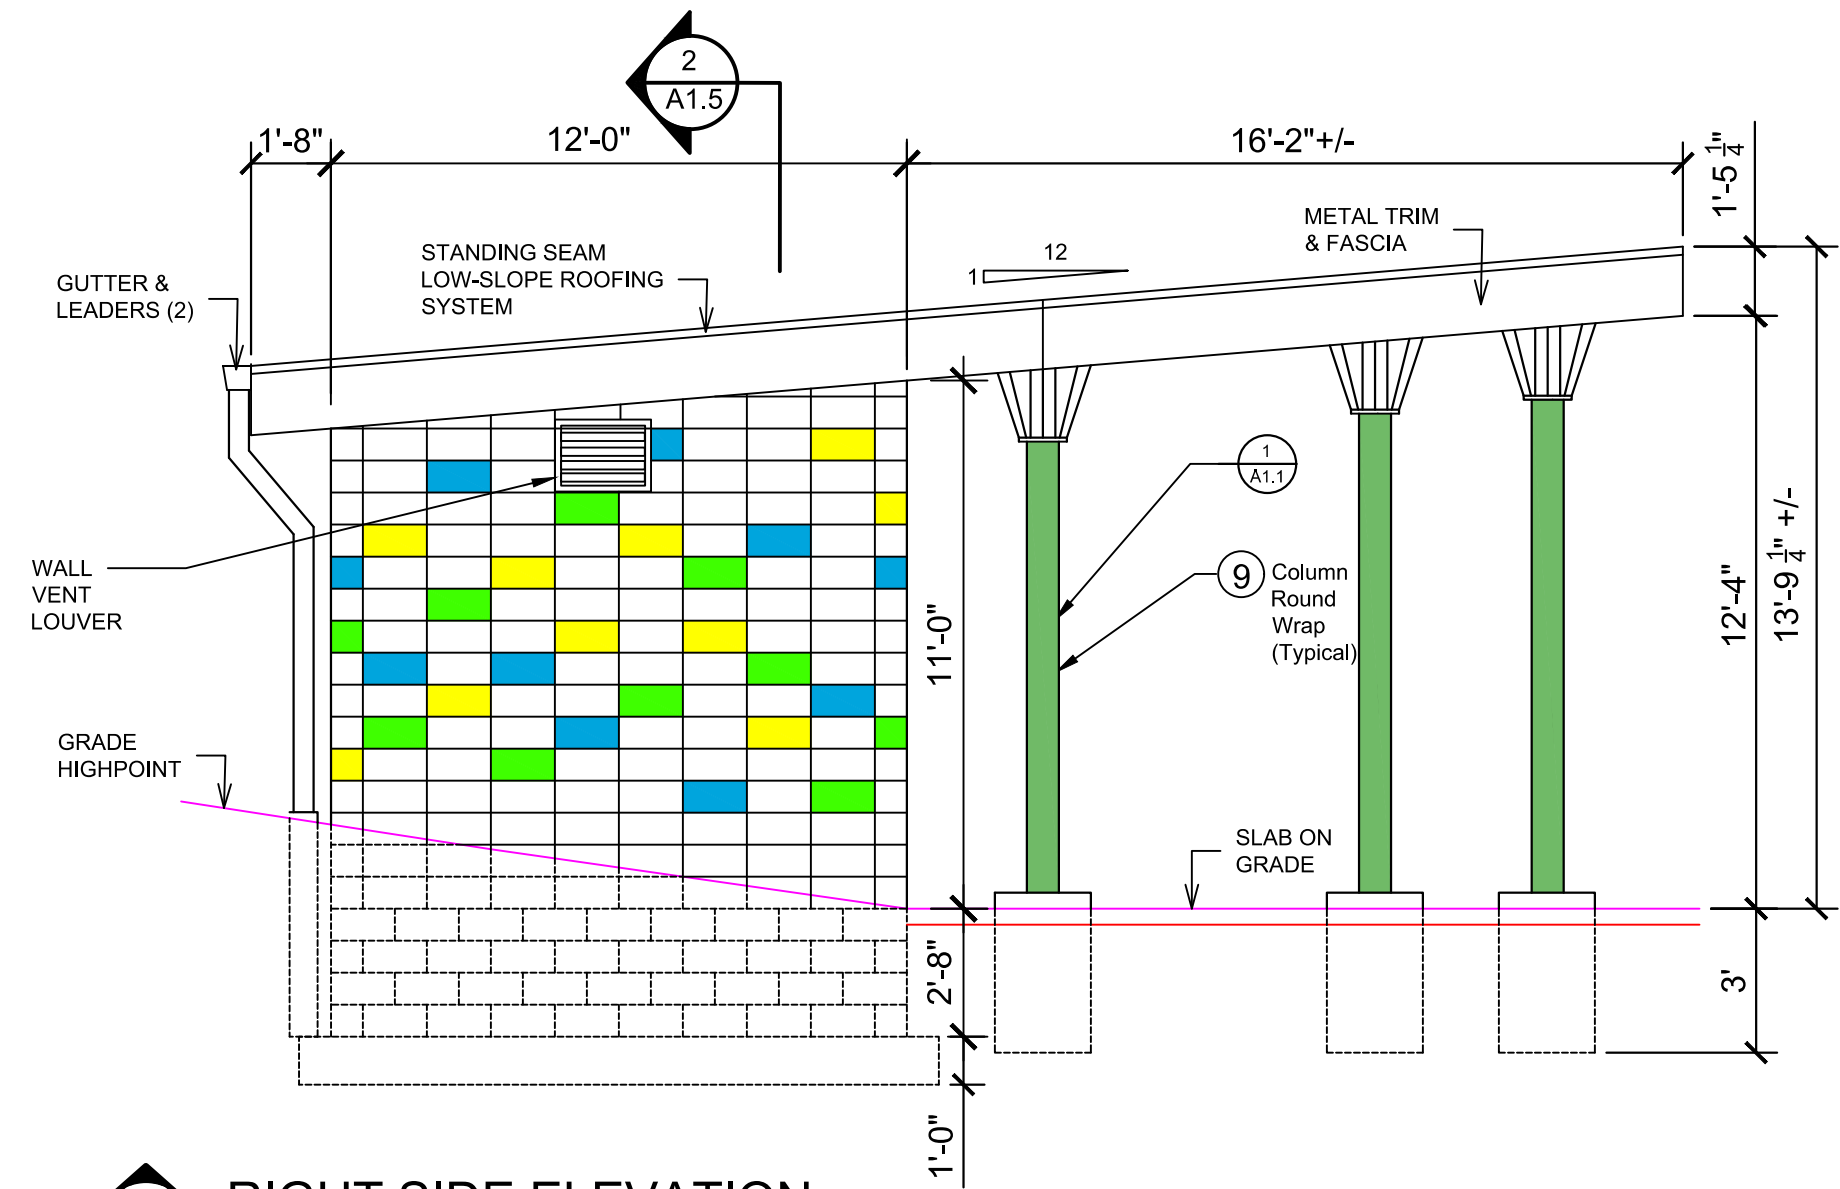


2  
A1.3  
RIGHT SIDE ELEVATION  
SCALE: 1/4" = 1'-0"

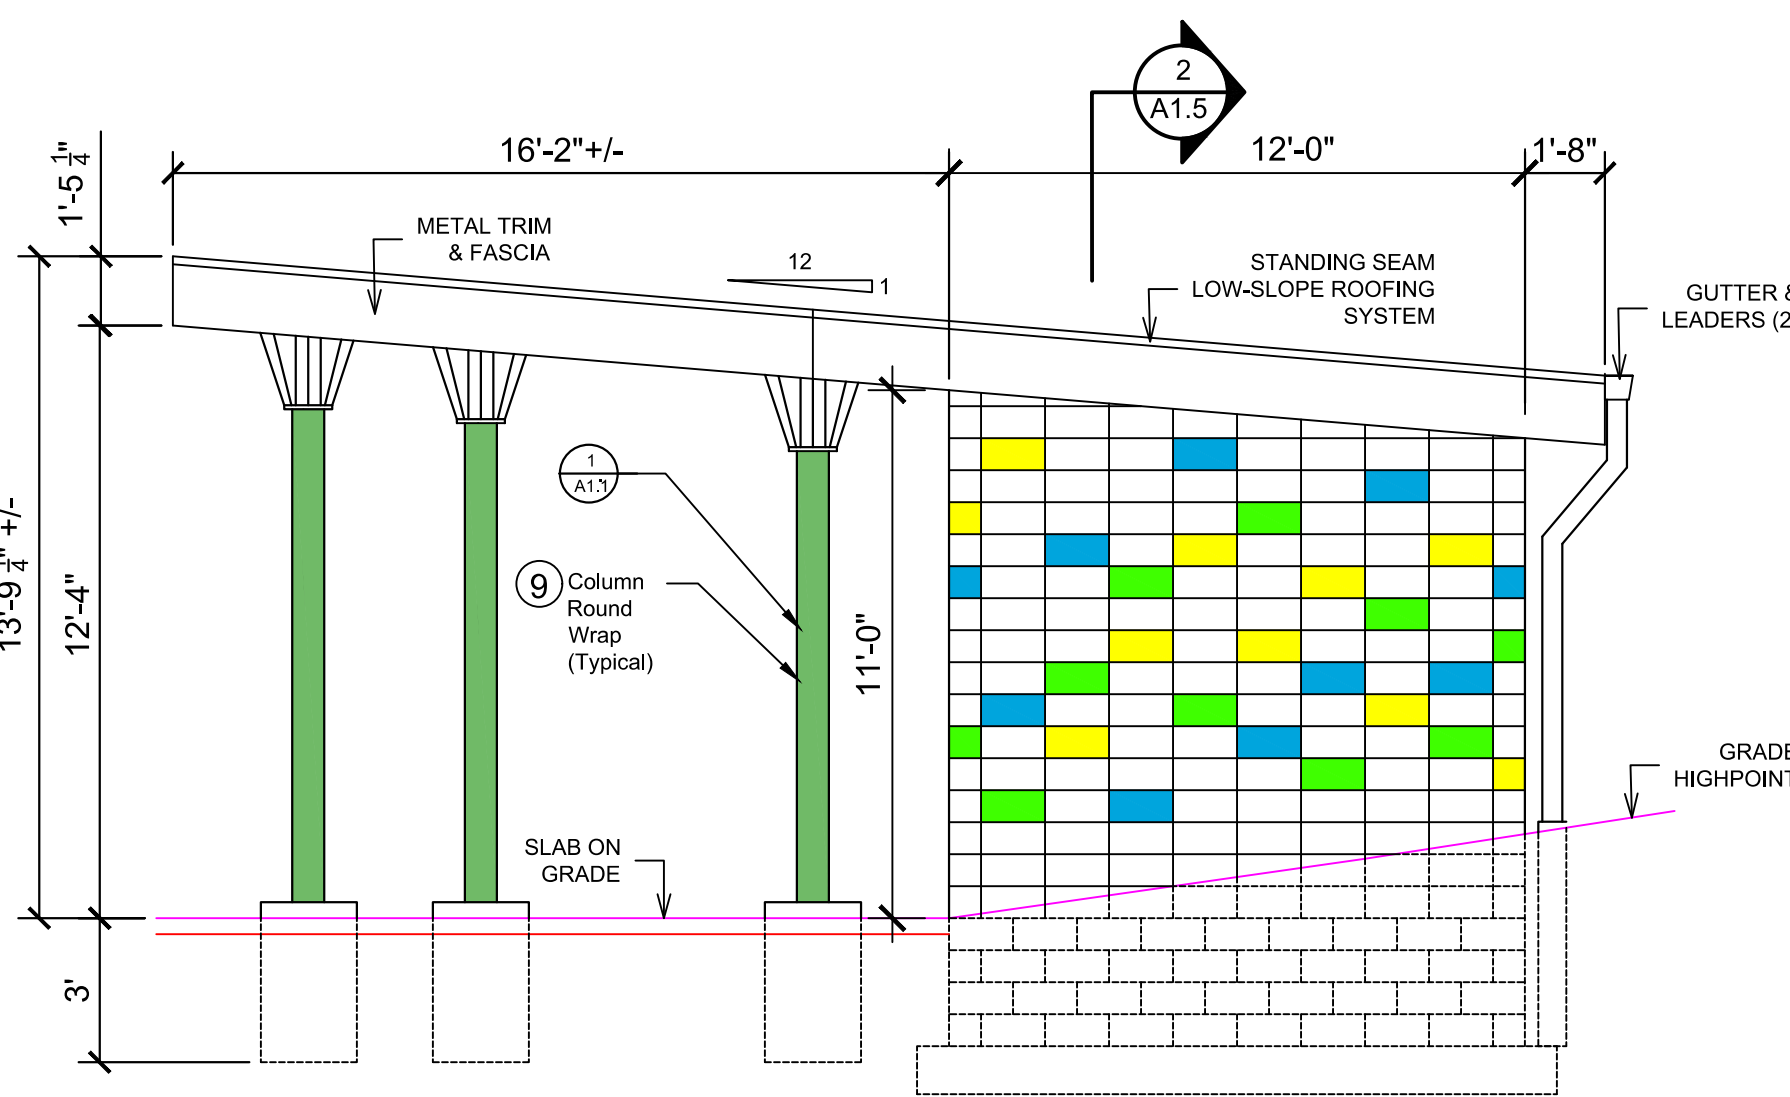


4  
A1.3  
LEFT SIDE ELEVATION  
SCALE: 1/4" = 1'-0"

- S-32/ Light Tropic yellow
- S-29/ Deep Spring Green
- D-211/ Midnight Blue
- S-4/ Light Frost Gray

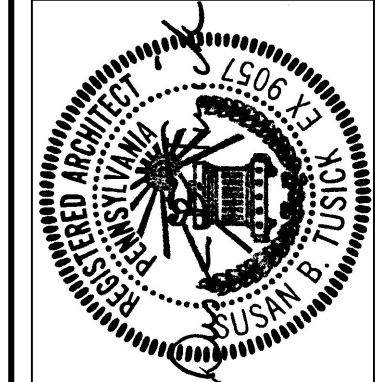

DRAWINGS & SPECIFICATIONS, AS INSTRUMENTS OF SERVICE, ARE THE PROPERTY OF TUSICK & ASSOCIATES ARCHITECTS, INC. AND ARE NOT TO BE REPRODUCED, COPIED, OR OTHERWISE USED FOR ANY OTHER PROJECTS WITHOUT THE WRITTEN CONSENT OF TUSICK & ASSOCIATES ARCHITECTS, INC. THE ARCHITECT ASSUMES NO RESPONSIBILITY FOR CONFORMING OR CORRELATING DIMENSIONS AT CONSTRUCTION MEANS, METHODS, TECHNIQUES, SEQUENCES, OR CONNECTIONS, OR FOR THE SAFETY PRECAUTIONS AND PROGRAMS IN CONNECTION WITH THE PROJECT.

© Tusick & Associates Architects, Inc.

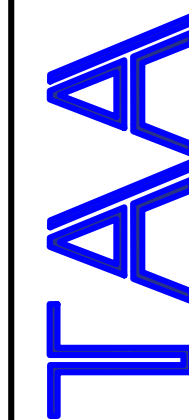

**Tusick & Associates Architects, Inc.**  
123 3rd Street, Blawnox, PA 15238  
Voice: 412-781-8896, Email: info@tusickarchitects.com

| REVISIONS  |            |
|------------|------------|
| 06-27-2026 | 07-31-2026 |
| △          | REVISED    |

|                 |                   |                         |                          |
|-----------------|-------------------|-------------------------|--------------------------|
| DRAWN BY<br>JAG | CHECKED BY<br>SBT | DATE ISSUED<br>07/31/26 | DATE PRINTED<br>07/31/26 |
|-----------------|-------------------|-------------------------|--------------------------|

EXTERIOR ELEVATIONS  
HACP NVH - Family Recreational Area  
525 Mt Pleasant Road,  
Pittsburgh, PA 15214  
SHEET NUMBER:  
**A1.3**